

HOBBS

Vertical ICF Wall System

Go Engineered.

Go Easy.

Go Green.

Standard Contour Design Technical Drawings

Toll free: 866-904-9255

info@hobbsverticalicf.com / www.hobbsverticalicf.com

TABLE OF CONTENTS

ST-0.01	COVER PAGE
ST-0.01	TABLE OF CONTENTS
ST-0.02	TABLE OF CONTENTS
ST-0.03	LEGEND
ST-10.00	PLAN VIEW - WALL LAYOUT EXAMPLE
ST-10.01	FURRING ASSEMBLY - DETAILS
ST-10.02	RETAINER CLIP DETAILS
ST-20.00	STANDARD CONTOUR FOAM PANEL - DETAILS
ST-20.01	FLATWALL FOAM PANEL - DETAILS
ST-20.02	SINGLE TAPER TOP
ST-20.03	DOUBLE TAPER TOP
ST-20.04	SINGLE TAPER TOP FLAT WALL
ST-20.05	DOUBLE TAPER TOP FLATWALL
ST-30.00	ASSEMBLED FORM ELEVATION - FOUNDATION ONLY
ST-30.01	ASSEMBLED FORM ELEVATION - MULTI LEVEL
ST-30.02	ASSEMBLED FORM - SECTIONS F,G,H, & I
ST-30.03	ASSEMBLED FORM - SECTIONS J & K
ST-40.00	CONCRETE STRUCTURE CUT- AWAY ELEVATION - FOUNDATION ONLY
ST-40.01	CONCRETE STRUCTURE CUT- AWAY ELEVATION - MULTI LEVEL
ST-40.02	CONCRETE SECTIONS A,B,C & D - WITHOUT FORMS
ST-40.03	CONCRETE SECTIONS E & F - WITHOUT FORMS
ST-40.04	STEPPED FOOTING
ST-50.00	FOUNDATION ONLY WALL SECTION @ COLUMN
ST-50.01	FOUNDATION ONLY WALL SECTION @ COLUMN - DETAIL "A"
ST-50.02	WALL SECTION FOR STACKED ICFS
ST-50.03	WALL SECTION "B" FOR STACKED ICFS AT COLUMN
ST-50.04	CONCRETE SLAB ON GRADE TAPER TOP
ST-50.05	CONCRETE SLAB ON GRADE, STACKED ICFS
ST-50.06	EXTERIOR STACKED ICFS WITH SUSPENDED SLAB @ COLUMN
ST-50.07	INTERIOR STACKED ICFS WITH SUSPENDED SLAB @ WEB
ST-50.08	INTERIOR STACKED ICFS WITH SUSPENDED SLAB @ COLUMN
ST-50.09	BEAM POCKET AT COLUMN
ST-50.10	PARTY WALL, JOIST PERPENDICULAR AT COLUMN

TIP: We recommend you watch the slideshow at www.hobbsverticalicf.com before viewing these documents



Vertical ICF Wall System

Tell: (515) 473-9255
Fax: (515) 974-4399
Toll free: 866-904-9255

All drawings and details shall be constructed in accordance with the local building code regulations, project engineering, and construction practices.

Design contained herein are protected by copyright, recipient acknowledges contents are property of Hobbs Building Systems, LLC., and shall be used only for construction purposes and not copied, used or reproduced, for any other purposes or projects without written permission from Hobbs Building Systems, LLC. 2009. Hobbs Building Systems, LLC reserves the right to make changes to the drawings/information shown without notice.

STANDARD CONTOUR DESIGN

COVER PAGE

Date: 05/08/2009	Drawn By: S.K.V.	Scale: N.T.S.
Revision #: 2	DWG #: ST-00.01	
Revision Date: 02/26/2010		

TABLE OF CONTENTS

ST-50.11	PARTY WALL, JOIST PARALLEL AT COLUMN
ST-50.12	TRUSS TO ICF CONNECTION OPTION "A"
ST-50.13	TRUSS TO ICF CONNECTION OPTION "B"
ST-50.14	SLAB ON GRADE AT COLUMN
ST-50.15	FLOOR JOIST TO ICF CONNECTION "A"
ST-70.00	TYPICAL DOOR DETAIL
ST-70.01	TYPICAL WINDOW DETAIL
ST-70.02	STACKED WINDOW DETAIL
ST-100.00	90° CORNER DETAIL - PLAN VIEW
ST-100.01	45° CORNER DETAIL - PLAN VIEW
ST-100.02	70° CORNER DETAIL - PLAN VIEW
ST-100.03	4" OFFSET CORNER DETAIL - PLAN VIEW
ST-100.04	12" OFFSET CORNER DETAIL - PLAN VIEW
ST-100.05	TEE WALL DETAIL - PLAN VIEW
ST-100.06	FLATWALL WALL DETAIL - PLAN VIEW
ST-100.07	FULL HEIGHT INTERIOR PILASTER
ST-100.08	SHORT EXTERIOR BUTTRUSS

TIP: We recommend you watch the slideshow at www.hobbsverticalicf.com before viewing these documents



Vertical ICF Wall System

Tell: (515) 473-9255
Fax: (515) 974-4399
Toll free: 866-904-9255

All drawings and details shall be constructed in accordance with the local building code regulations, project engineering, and construction practices.

Design contained herein are protected by copyright, recipient acknowledges contents are property of Hobbs Building Systems, LLC., and shall be used only for construction purposes and not copied, used or reproduced, for any other purposes or projects without written permission from Hobbs Building Systems, LLC. all rights reserved. Hobbs Building Systems, LLC. 2009. Hobbs Building Systems, LLC reserves the right to make changes to the drawings/information shown without notice.

STANDARD CONTOUR DESIGN

COVER PAGE

Date: 05/08/2009	Drawn By: S.K.V.	Scale: N.T.S.
Revision #: 2	DWG #: ST-00.02	
Revision Date: 02/26/2010		

LEGEND

FOAM PANEL PARTS (FP)

FP-SC = STANDARD CONTOUR FOAM PANEL

FP-FW = FLATWALL FOAM PANEL

FP-OC = OUTSIDE CORNER

FP-IC = INSIDE CORNER

FP-OS = OFFSET CORNER

FP-TW = TEE WALL

FP-TT = TAPER TOP

FURRING ASSEMBLY & ACCESSORIES (FA)

FA-ST = FURRING ASSEMBLY

FA-RC = RETAINER CLIP

FA-AB = ANGLE BASE

FA-OC-M = OUTSIDE CORNER METAL

FA-IC-M = INSIDE CORNER METAL

FA-OS-M = OFFSET CORNER METAL




FOAM SECTION A



CONCRETE SECTION A

EXAMPLE:

COMPONENTS REQUIRED TO MAKE
A 90 deg. CORNER ASSEMBLY

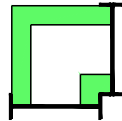


Qty.	DESCRIPTION	ITEM #
1	Outside Corner Foam Panel.	FP-OC-SR-90-9.00*
1	Inside Corner Foam Panel.	FP-IC-90-9.00*
1	Outside Corner Metal.	FA-OC-M-90-9.00*
1	Inside Corner Metal.	FA-IC-M-90-9.00*
2	Furring Assembly.	FA-ST-9.00*
8	Retainer Clips.	FA-RC

* Example of 9' wall.

EXAMPLE:

COMPONENTS REQUIRED TO MAKE
A 4" OFFSET CORNER ASSEMBLY

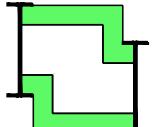


Qty.	DESCRIPTION	ITEM #
1	Outside Corner Foam Panel.	FP-OC-SR-90-4OS-9.00*
1	Inside Corner Foam Panel.	FP-IC-90-4OS-9.00*
1	Outside Corner Metal.	FA-OC-M-90-4OS-9.00*
1	Inside Corner Metal.	FA-IC-M-90-4OS-9.00*
2	Furring Assembly.	FA-ST-9.00*
8	Retainer Clips.	FA-RC

* Example of 9' wall.

EXAMPLE:

COMPONENTS REQUIRED TO MAKE
A TEE WALL ASSEMBLY

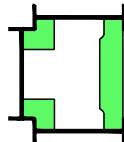


Qty.	DESCRIPTION	ITEM #
1	Tee Wall Foam Panel	FP-TW-SR-9.00*
2	Inside Corner Foam Panels.	FP-IC-90-9.00*
2	Inside Corner Metal.	FA-IC-M-90-9.00*
3	Furring Assemblies.	FA-ST-9.00*
12	Retainer Clips.	FA-RC

* Example of 9' wall.

EXAMPLE:

COMPONENTS REQUIRED TO MAKE
A 45 deg. CORNER ASSEMBLY

 

Qty.	DESCRIPTION	ITEM #
1	Outside Corner Foam Panel.	FP-OC-SR-45-9.00*
1	Inside Corner Foam Panel.	FP-IC-45-9.00*
1	Outside Corner Metal.	FA-OC-M-45-9.00*
1	Inside Corner Metal.	FA-IC-M-45-9.00*
2	Furring Assembly.	FA-ST-9.00*
8	Retainer Clips.	FA-RC

* Example of 9' wall.



Vertical ICF Wall System

Tell: (515) 473-9255

Fax: (515) 974-4399

Toll free: 866-904-9255


All drawings and details shall be constructed in accordance with the local building code regulations, project engineering, and construction practices.

Design contained herein are protected by copyright, recipient acknowledges contents are property of Hobbs Building Systems, LLC., and shall be used only for construction purposes and not copied, used or reproduced, for any other purposes or projects without written permission from Hobbs Building Systems, LLC. all rights reserved. Hobbs Building Systems, LLC. 2009. Hobbs Building Systems, LLC reserves the right to make changes to the drawings/information shown without notice.

STANDARD CONTOUR DESIGN

LEGEND

Date: 05/08/2009	Drawn By: S.K.V.	Scale: N.T.S.
Revision #: 3	DWG #: ST-00.03	
Revision Date: 02/10/2010		

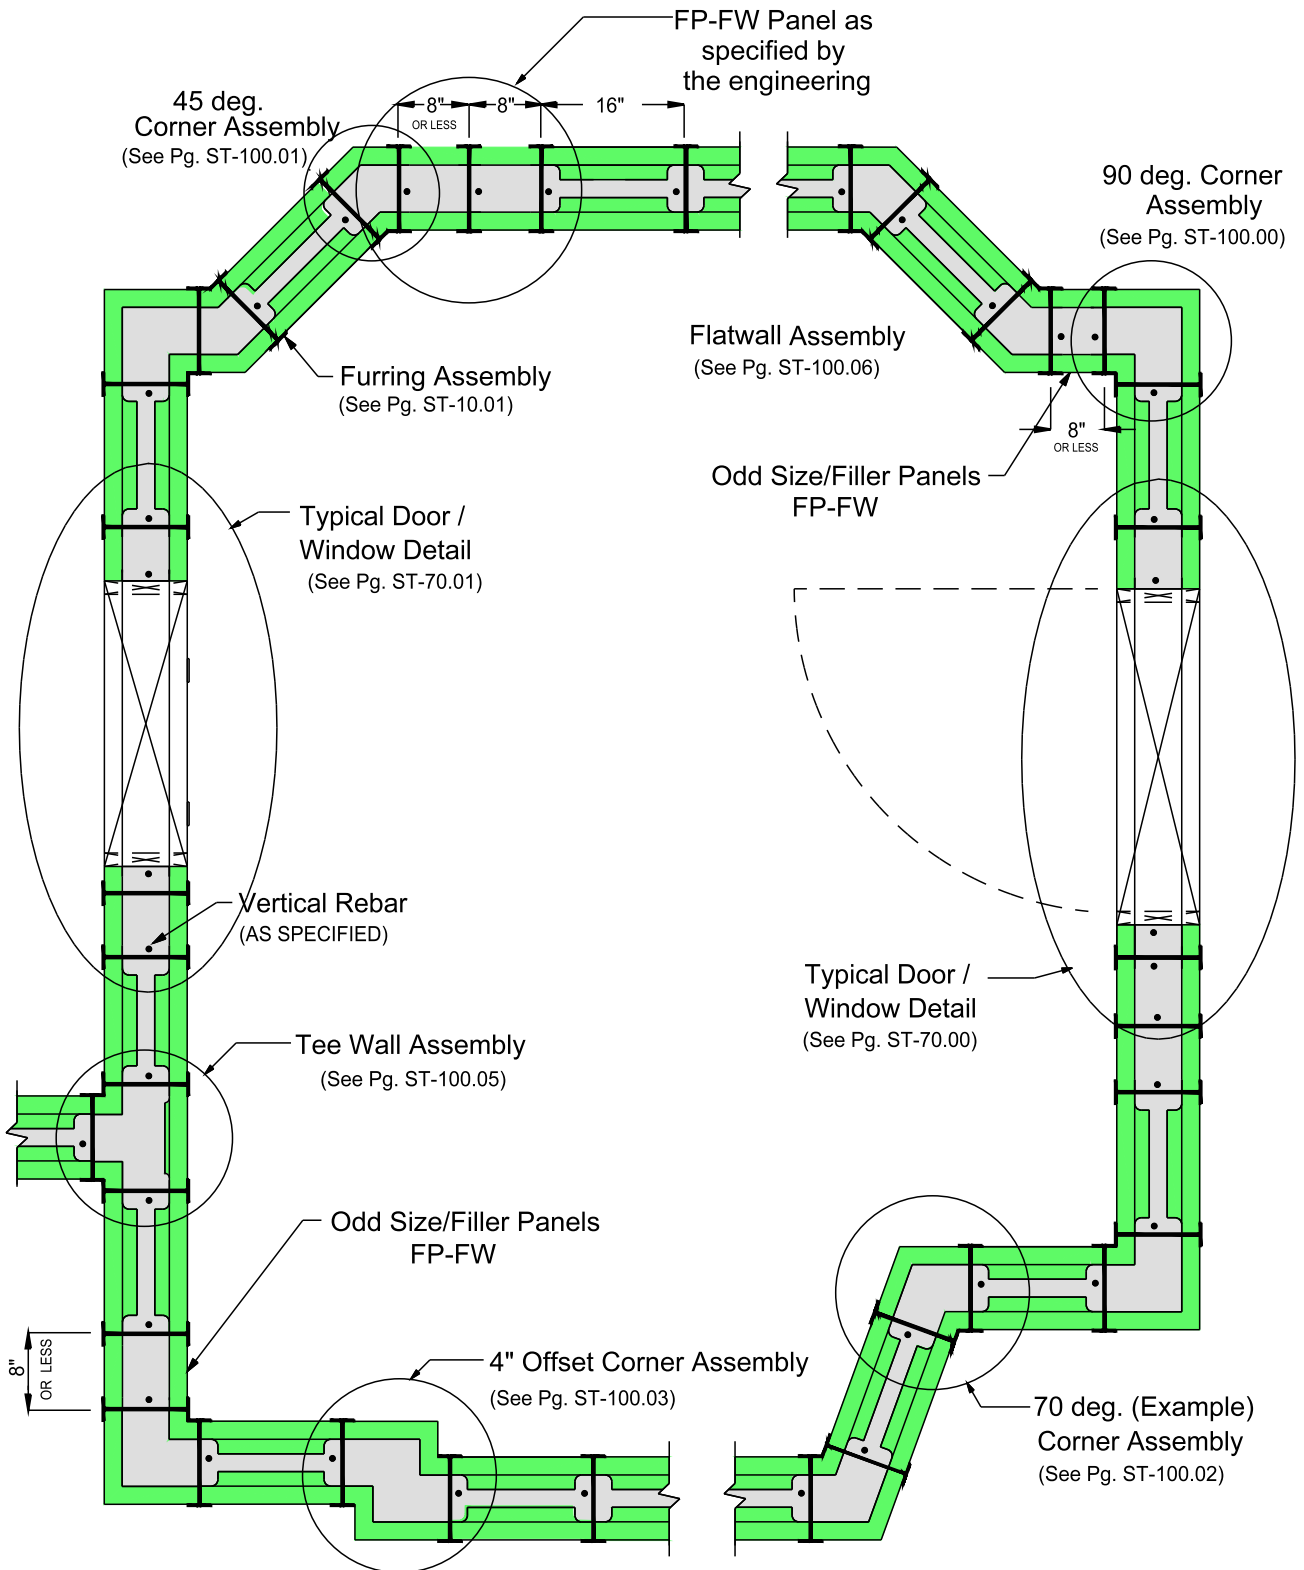

NOTE: "DRAWINGS ARE EXAMPLES ONLY. REFER TO PROJECT ENGINEERING FOR EXACT SPECIFICATIONS, SUCH AS, REBAR SIZE AND PLACEMENT LOCATIONS"



Vertical ICF Wall System

Tell: (515) 473-9255

Fax: (515) 974-4399

Toll free: 866-904-9255

All drawings and details shall be constructed in accordance with the local building code regulations, project engineering, and construction practices.

Design contained herein are protected by copyright, recipient acknowledges contents are property of Hobbs Building Systems, LLC., and shall be used only for construction purposes and not copied, used or reproduced, for any other purposes or projects without written permission from Hobbs Building Systems, LLC. all rights reserved. Hobbs Building Systems, LLC. 2009. Hobbs Building Systems, LLC reserves the right to make changes to the drawings/information shown without notice.

STANDARD CONTOUR DESIGN

PLAN VIEW
- WALL LAYOUT EXAMPLE

Date:
05/08/2009

Drawn By:
S.K.V.


Scale:
N.T.S.

Revision #:
3

DWG #:

Revision Date:
02/15/2010

ST-10.00

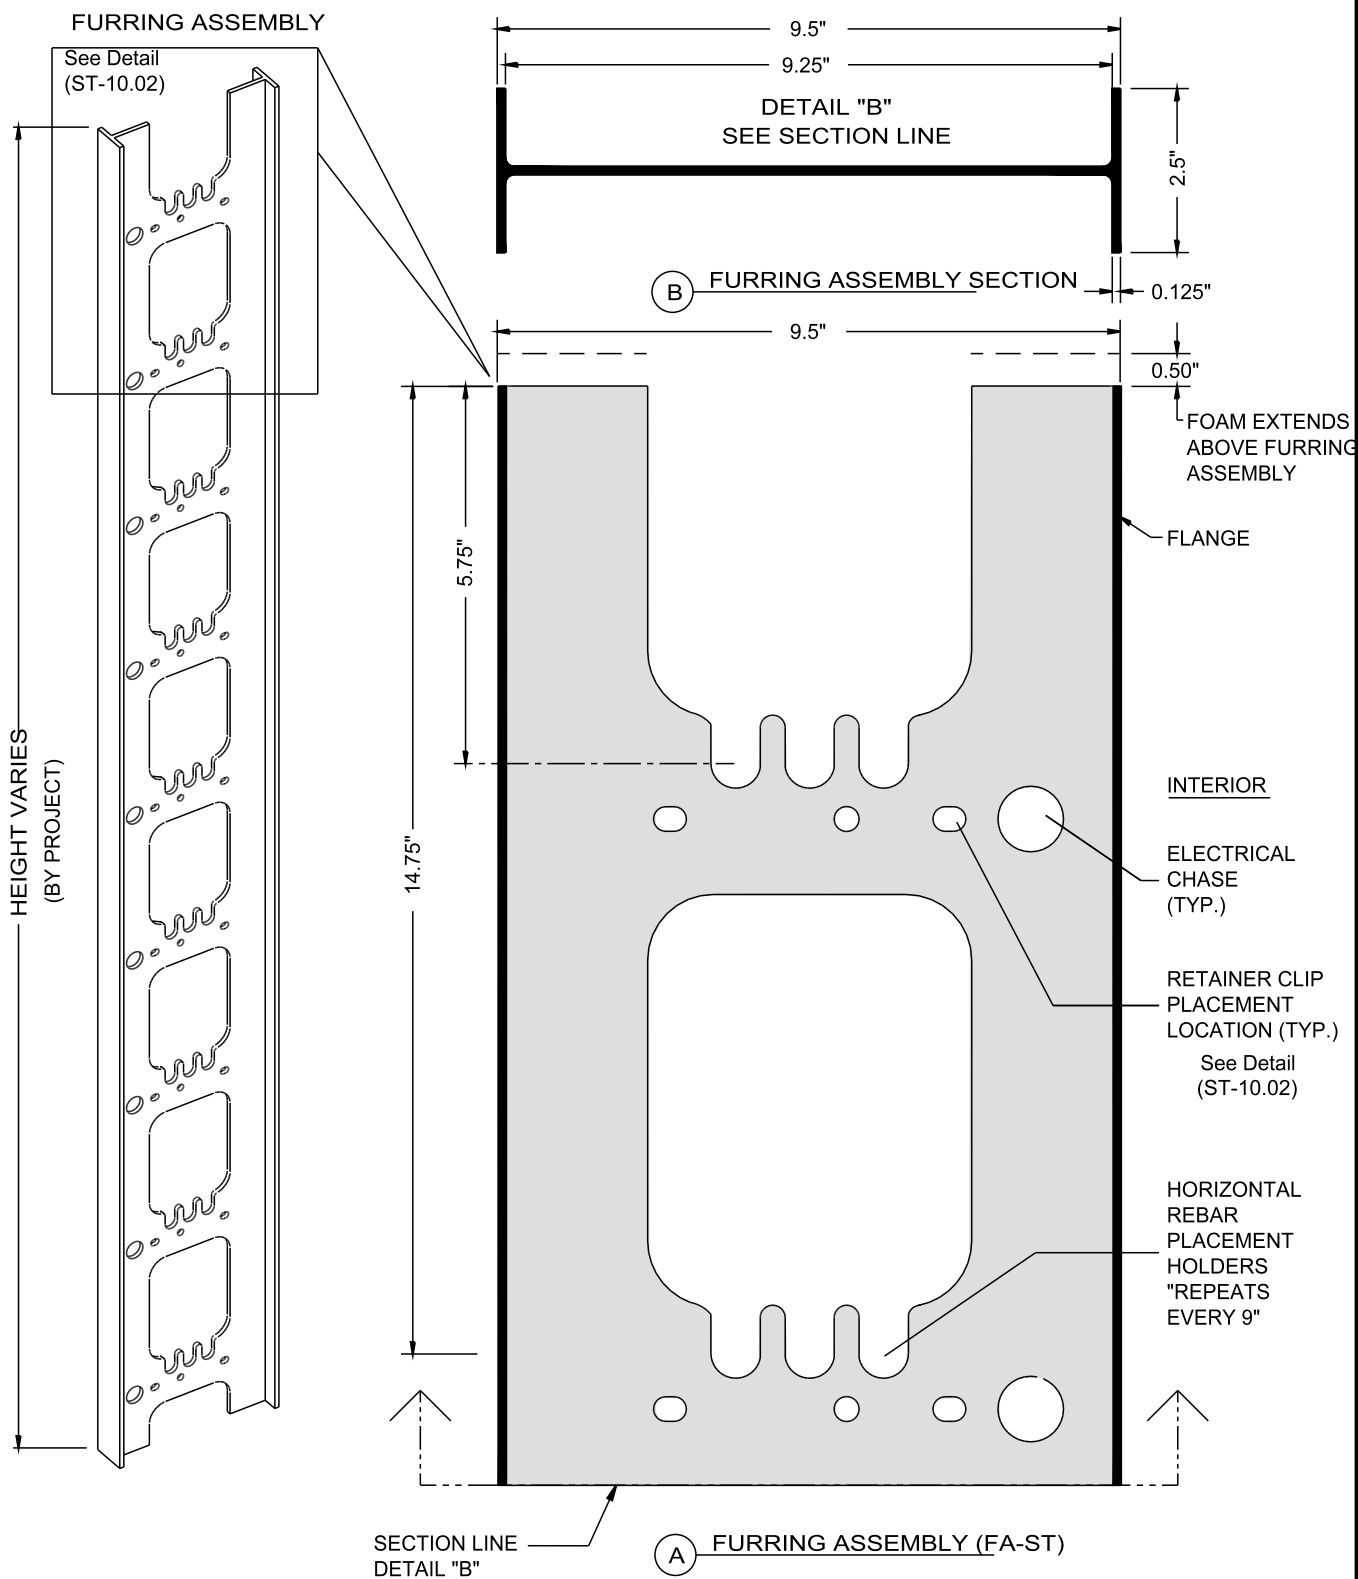

Vertical ICF Wall System

Tell: (515) 473-9255

Fax: (515) 974-4399

Toll free: 866-904-9255



All drawings and details shall be constructed in accordance with the local building code regulations, project engineering, and construction practices.

Design contained herein are protected by copyright, recipient acknowledges contents are property of Hobbs Building Systems, LLC., and shall be used only for construction purposes and not copied, used or reproduced, for any other purposes or projects without written permission from Hobbs Building Systems, LLC. all rights reserved. Hobbs Building Systems, LLC. 2009. Hobbs Building Systems, LLC reserves the right to make changes to the drawings/information shown without notice.

STANDARD CONTOUR DESIGN

FURRING ASSEMBLY - DETAILS

Date: 05/08/2009	Drawn By: S.K.V.	Scale: N.T.S.
Revision #: 2	DWG #:	
Revision Date: 01/11/2010	ST-10.01	

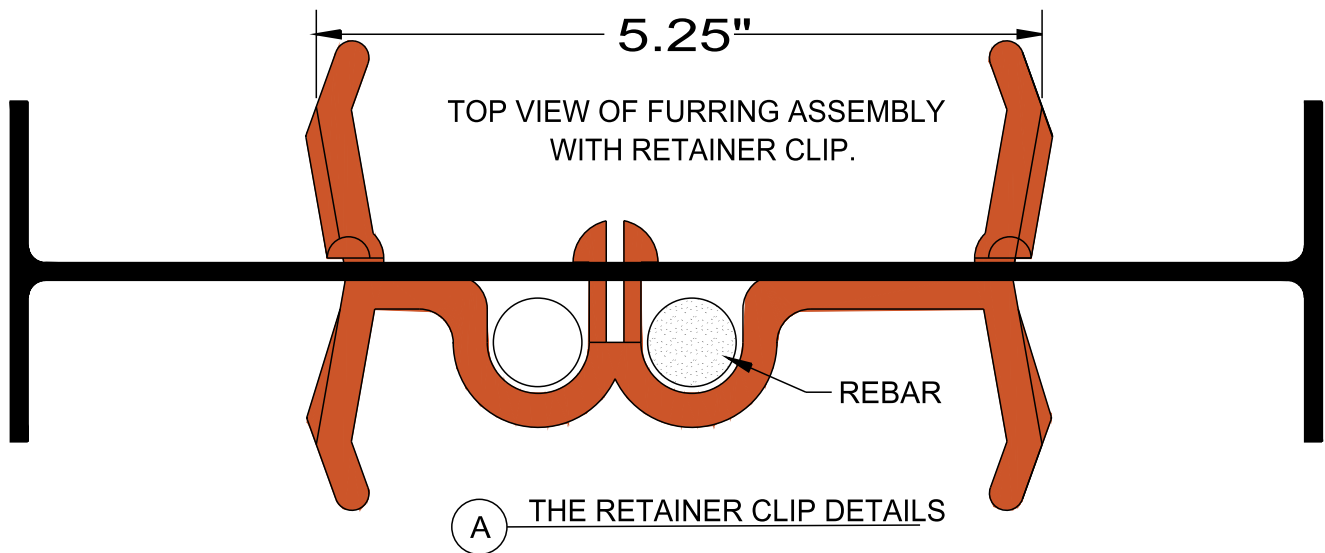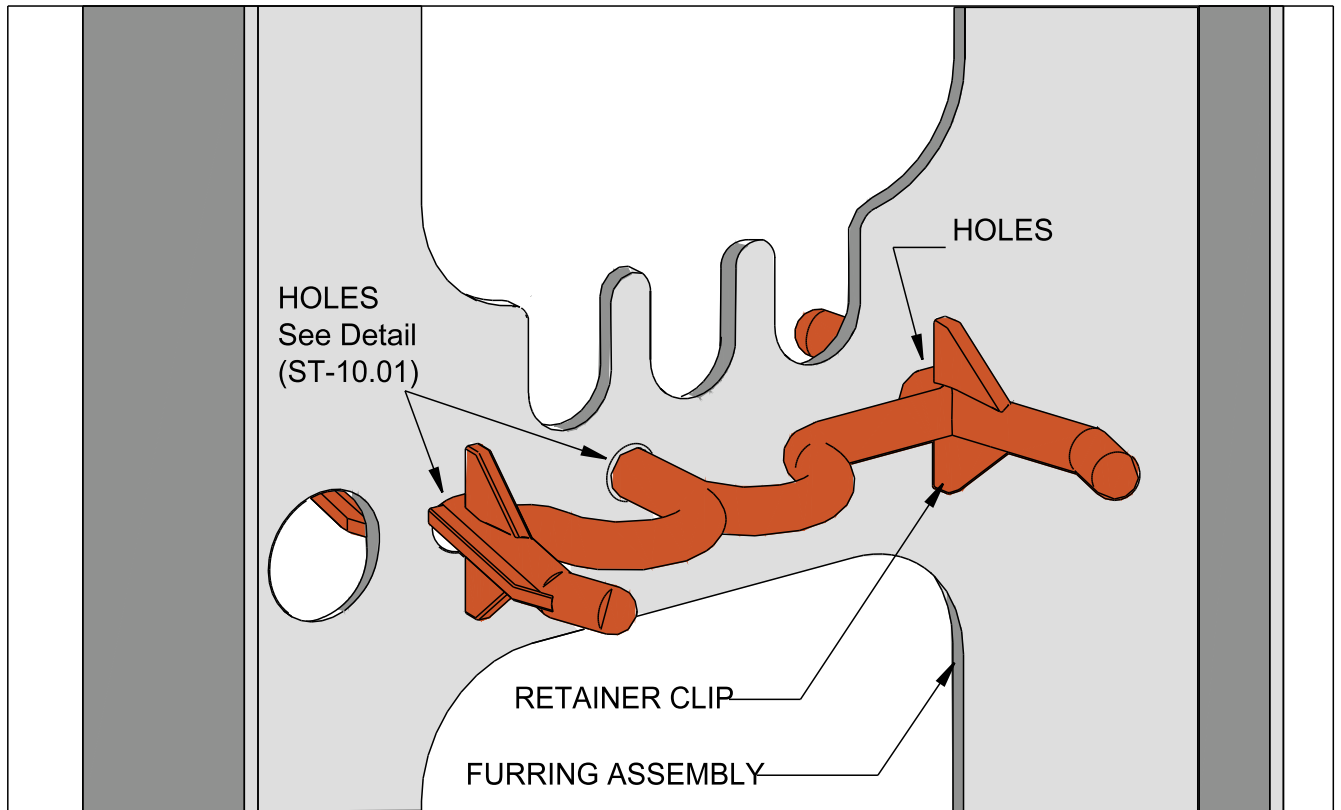

NOTE: RETAINER CLIPS ARE USED TO LOCATE & HOLD VERTICAL REBAR & FOAM PANELS IN POSITION. ONLY 2 ARE REQUIRED FOR EACH FURRING ASSEMBLY, ONE NEAR THE TOP & ONE NEAR THE BOTTOM.

HOBBS

Vertical ICF Wall System

Tell: (515) 473-9255

Fax: (515) 974-4399

Toll free: 866-904-9255


All drawings and details shall be constructed in accordance with the local building code regulations, project engineering, and construction practices.

Design contained herein are protected by copyright, recipient acknowledges contents are property of Hobbs Building Systems, LLC., and shall be used only for construction purposes and not copied, used or reproduced, for any other purposes or projects without written permission from Hobbs Building Systems, LLC. all rights reserved. Hobbs Building Systems, LLC. 2009. Hobbs Building Systems, LLC reserves the right to make changes to the drawings/information shown without notice.

STANDARD CONTOUR DESIGN

RETAINER CLIP
DETAILS

Date: 05/08/2009	Drawn By: S.K.V.	Scale: N.T.S.
Revision #: 2	DWG #: ST-10.02	
Revision Date: 01/11/2010		

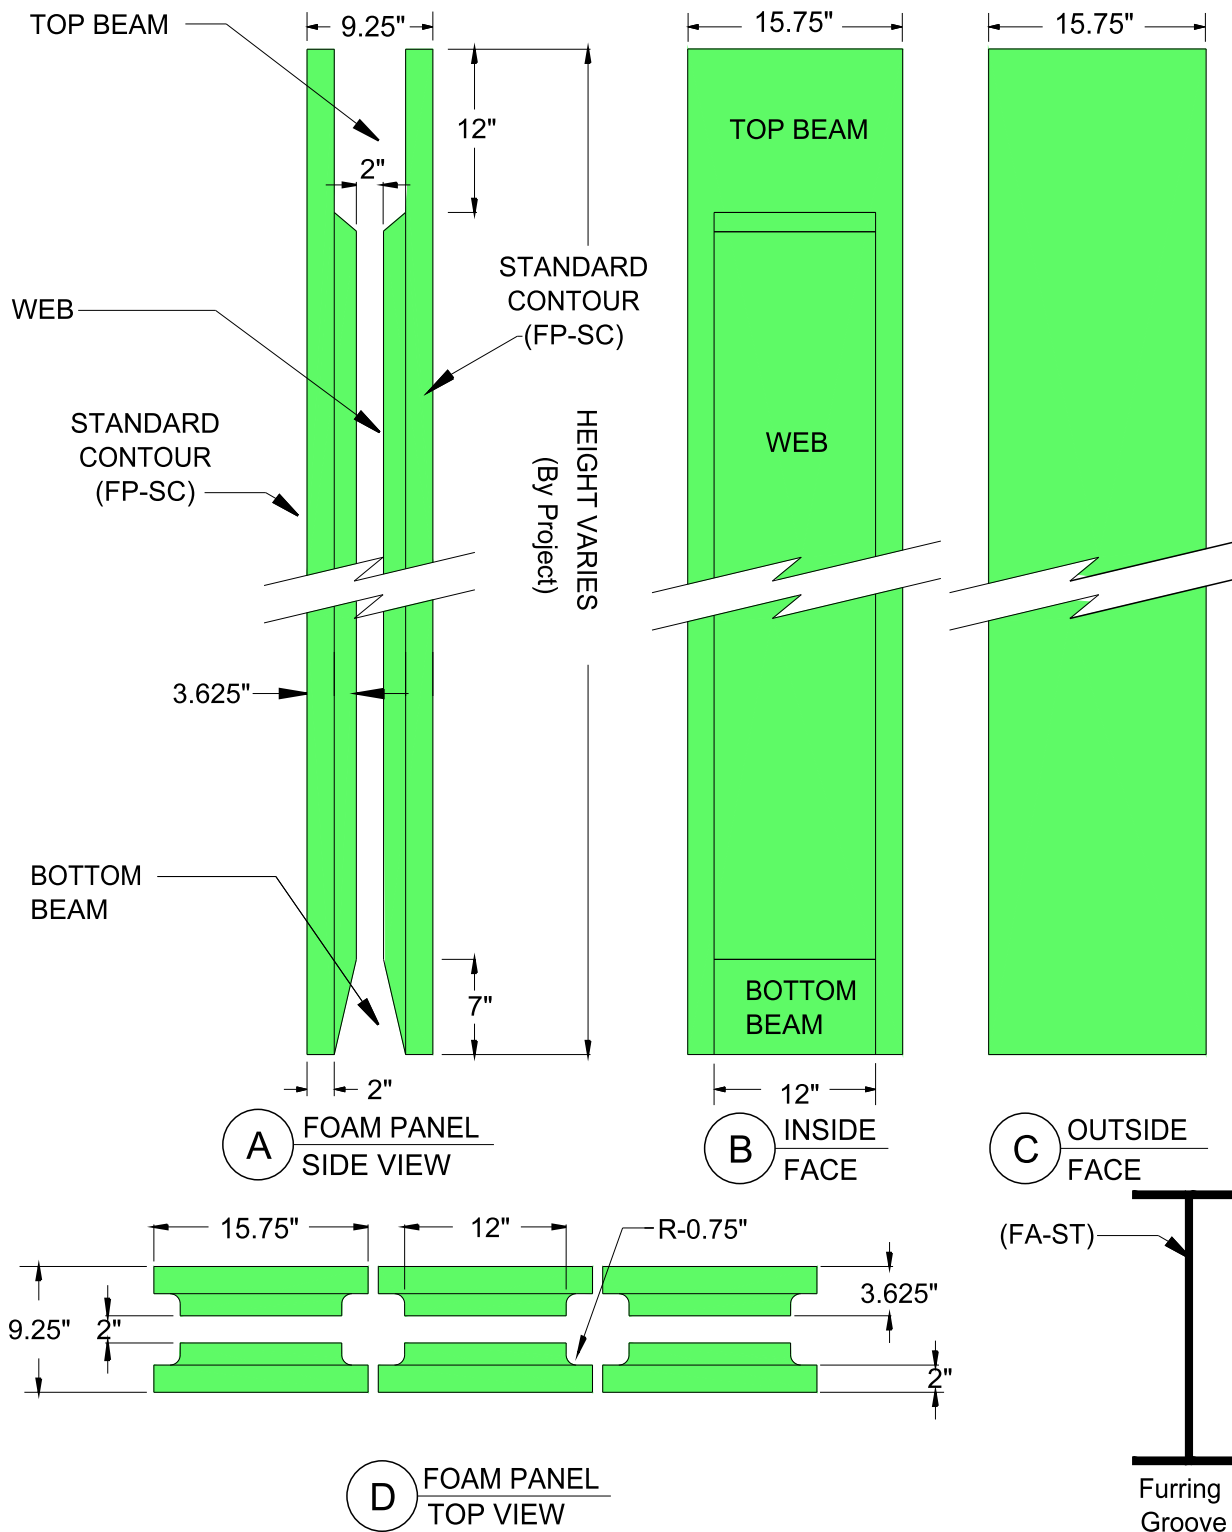

HOBBS

Vertical ICF Wall System

Tell: (515) 473-9255

Fax: (515) 974-4399

Toll free: 866-904-9255


All drawings and details shall be constructed in accordance with the local building code regulations, project engineering, and construction practices.

Design contained herein are protected by copyright, recipient acknowledges contents are property of Hobbs Building Systems, LLC., and shall be used only for construction purposes and not copied, used or reproduced, for any other purposes or projects without written permission from Hobbs Building Systems, LLC. all rights reserved. Hobbs Building Systems, LLC. 2009. Hobbs Building Systems, LLC reserves the right to make changes to the drawings/information shown without notice.

STANDARD CONTOUR DETAILS

**STANDARD CONTOUR
FOAM PANEL - DETAILS**

Date: 05/08/2009	Drawn By: S.K.V.	Scale: N.T.S.
Revision #: 1	DWG #:	
Revision Date: 12/11/2009	ST-20.00	

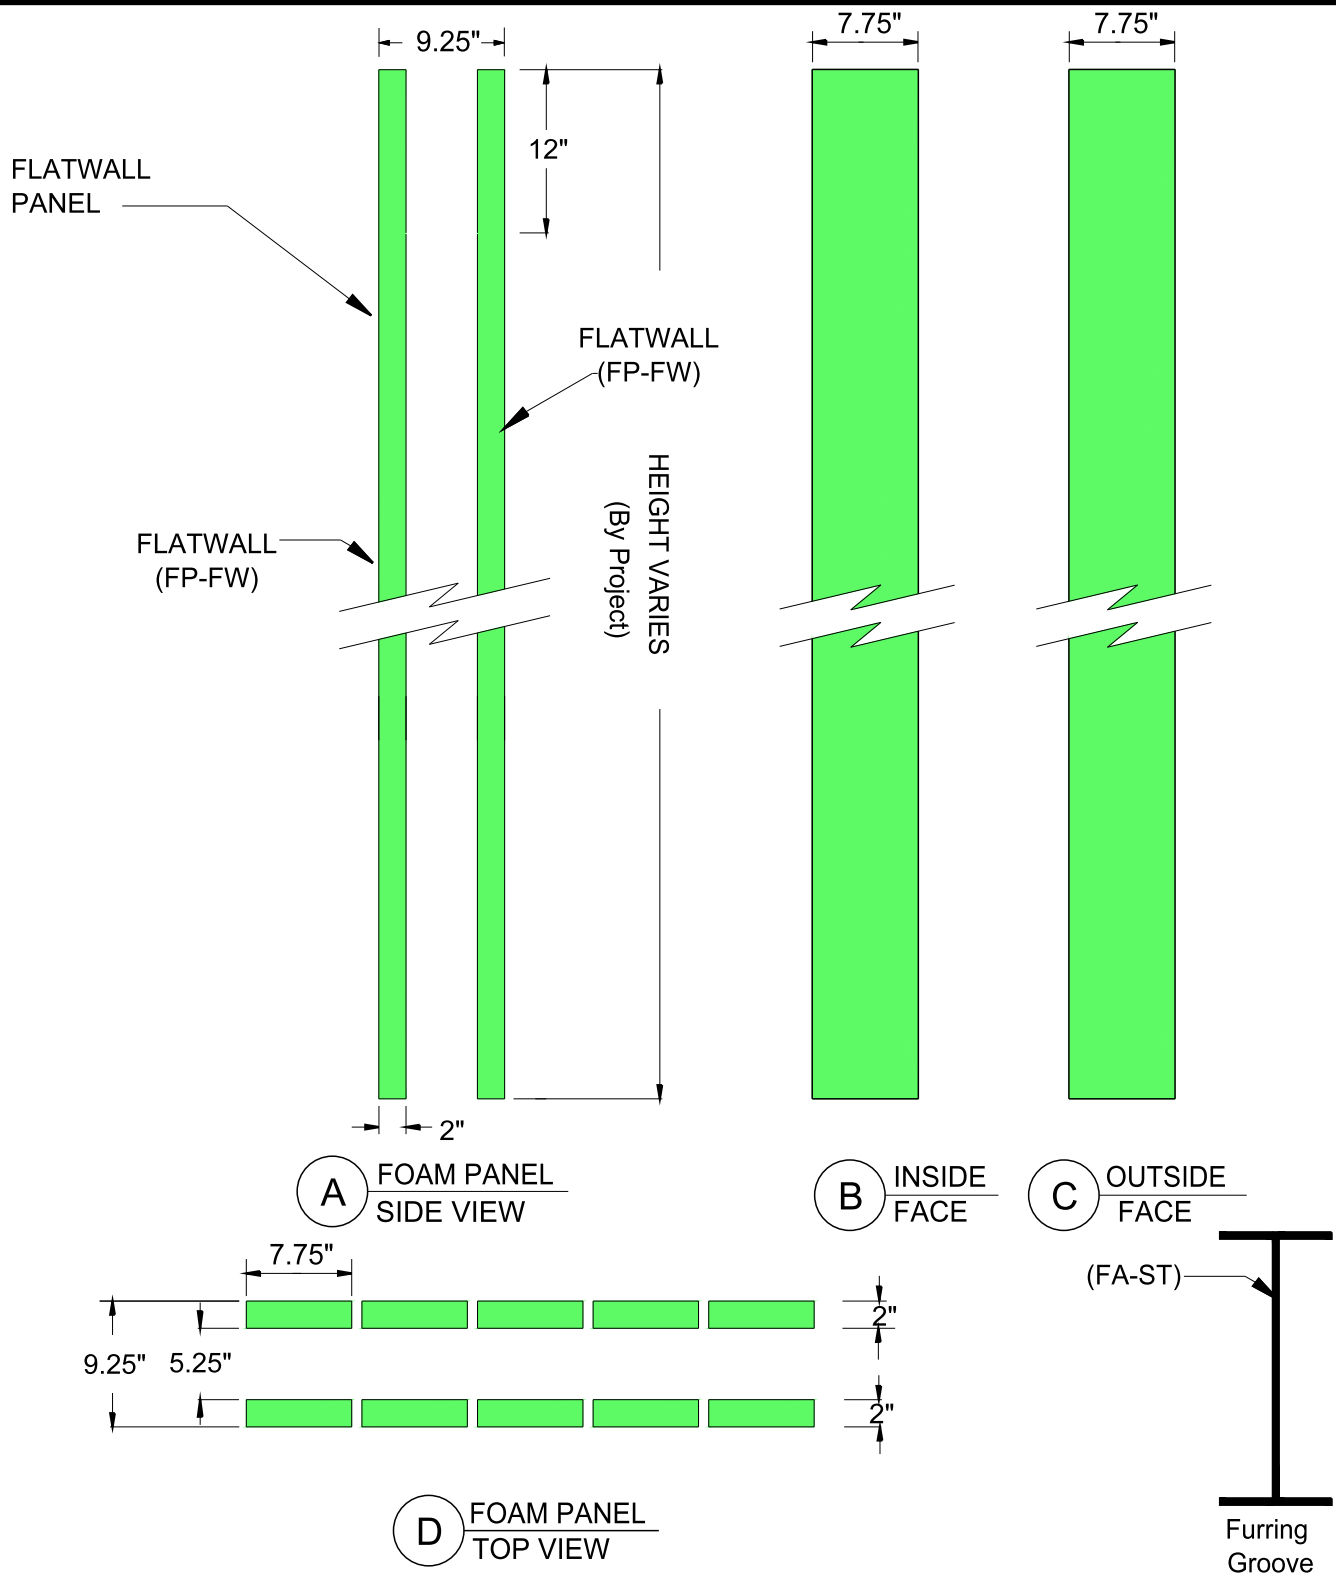

Vertical ICF Wall System

Tell: (515) 473-9255

Fax: (515) 974-4399

Toll free: 866-904-9255

All drawings and details shall be constructed in accordance with the local building code regulations, project engineering, and construction practices.

Design contained herein are protected by copyright, recipient acknowledges contents are property of Hobbs Building Systems, LLC., and shall be used only for construction purposes and not copied, used or reproduced, for any other purposes or projects without written permission from Hobbs Building Systems, LLC. all rights reserved. Hobbs Building Systems, LLC. 2009. Hobbs Building Systems, LLC reserves the right to make changes to the drawings/information shown without notice.


STANDARD CONTOUR DESIGN

FLATWALL FOAM PANEL - DETAILS

Date: 05/08/2009	Drawn By: S.K.V.	Scale: N.T.S.
Revision #: 2	DWG #:	
Revision Date: 02/10/2010		

ST-20.01

Date: 01/25/2010	Drawn By: S.K.V.	Scale: N.T.S.
Revision #: 1	DWG #:	
Revision Date: 02/18/2010	ST-20.02	

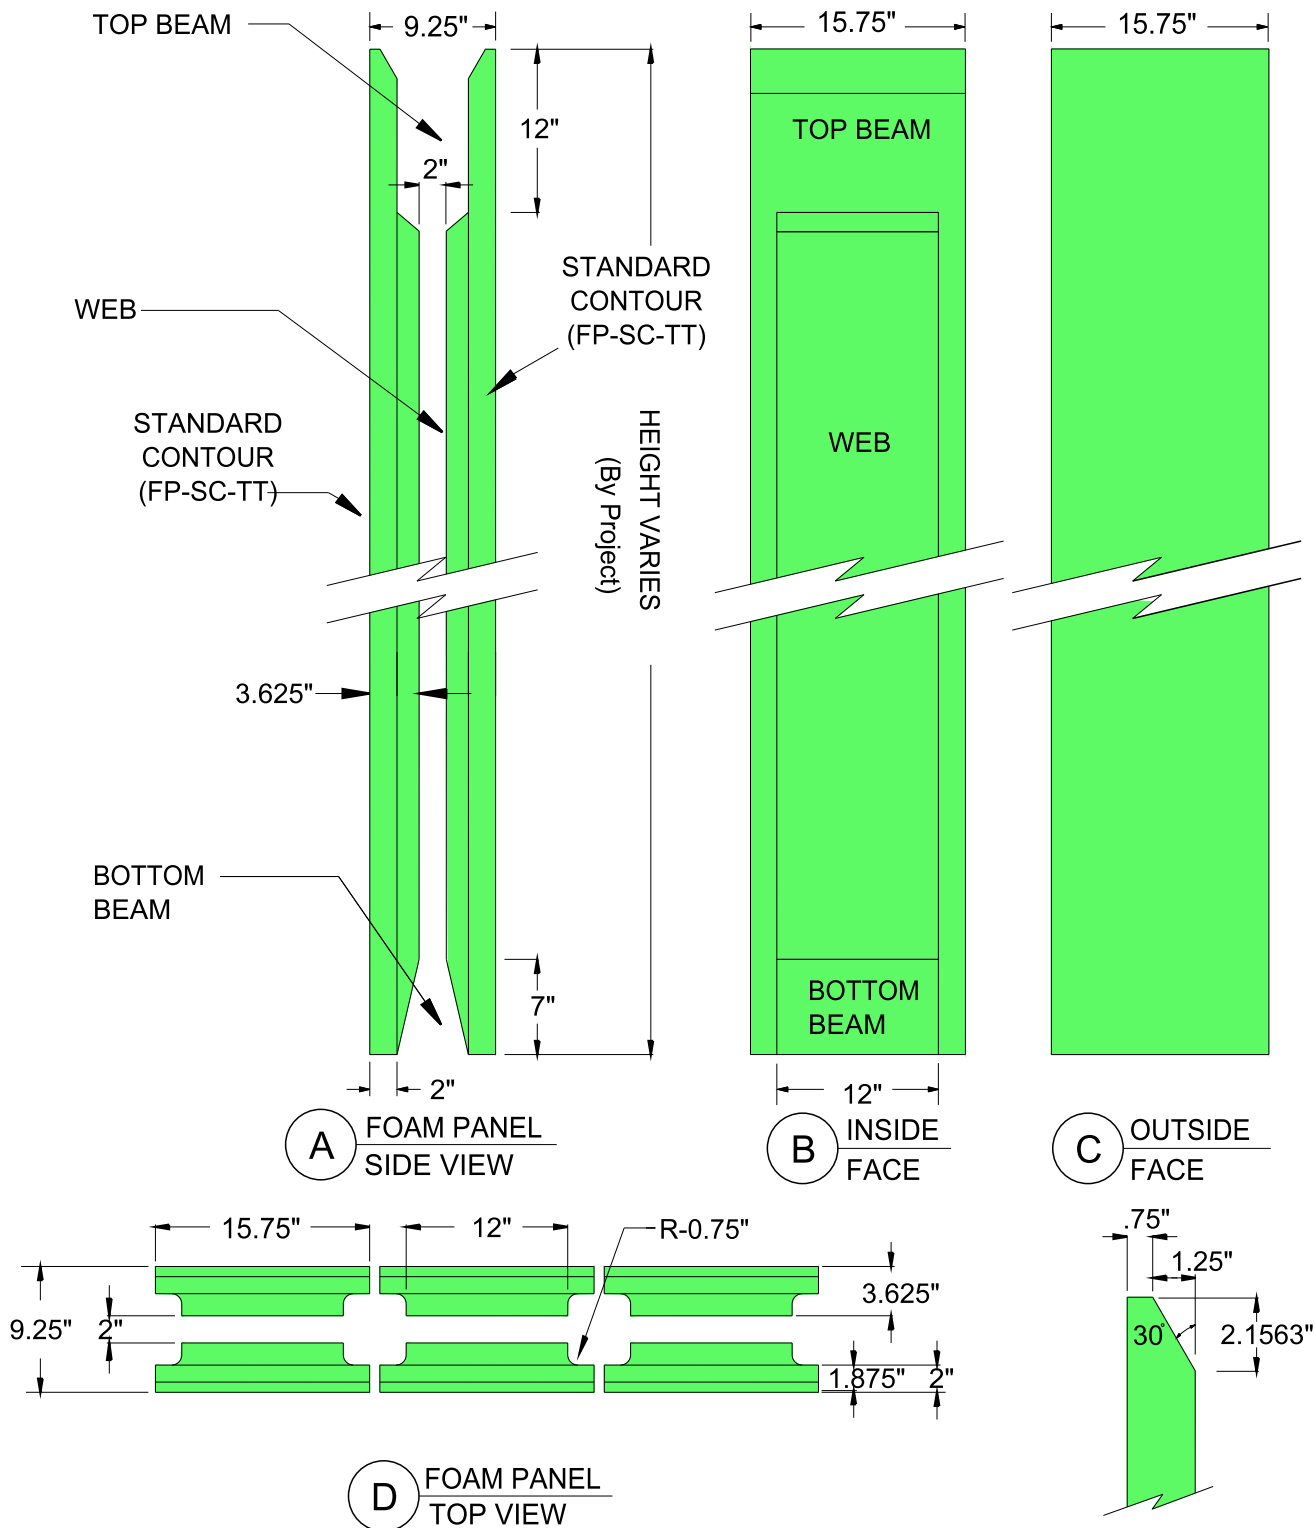

HOBBS

Vertical ICF Wall System

Tell: (515) 473-9255

Fax: (515) 974-4399

Toll free: 866-904-9255


All drawings and details shall be constructed in accordance with the local building code regulations, project engineering, and construction practices.

Design contained herein are protected by copyright, recipient acknowledges contents are property of Hobbs Building Systems, LLC., and shall be used only for construction purposes and not copied, used or reproduced, for any other purposes or projects without written permission from Hobbs Building Systems, LLC. all rights reserved. Hobbs Building Systems, LLC. 2009. Hobbs Building Systems, LLC reserves the right to make changes to the drawings/information shown without notice.

STANDARD CONTOUR DETAILS

**STANDARD CONTOUR
FOAM PANEL - DOUBLE TAPER TOP - DETAILS**

Date: 01/25/2010	Drawn By: S.K.V.	Scale: N.T.S.
Revision #: 1	DWG #:	
Revision Date: 02/18/2010	ST-20.03	

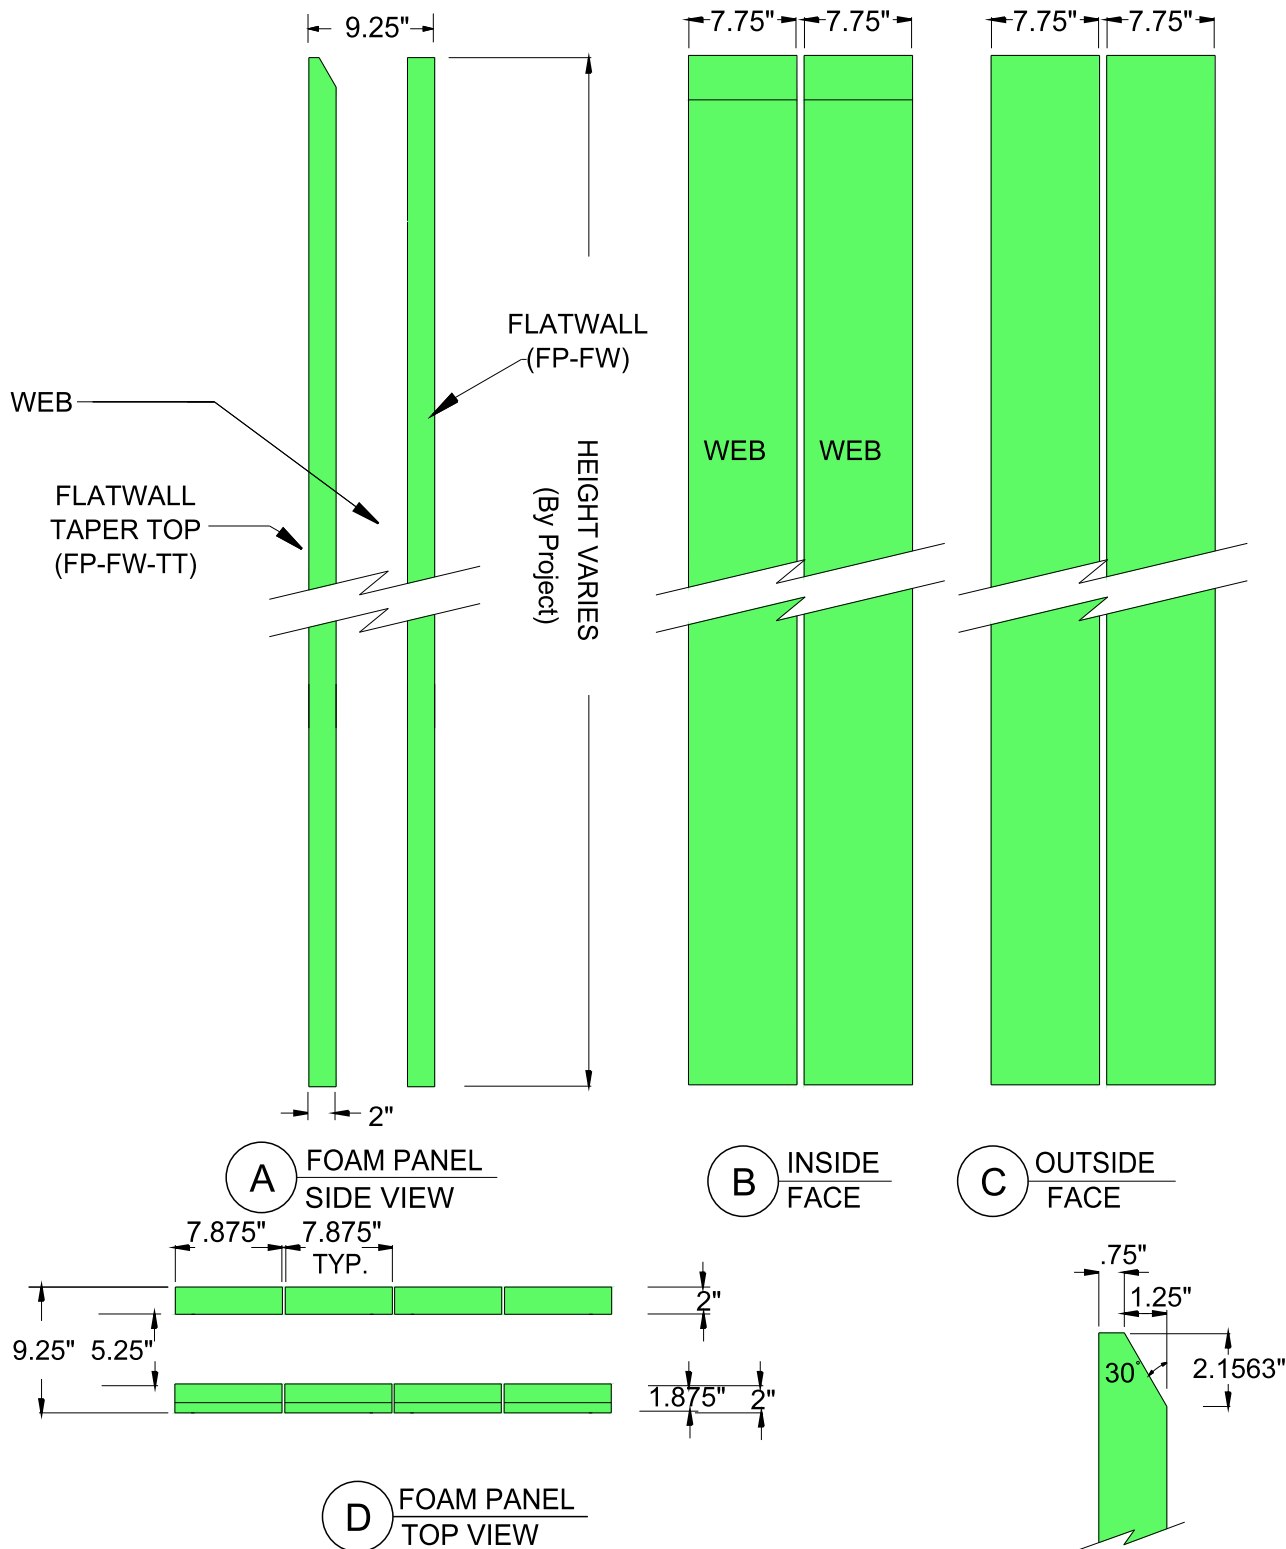

Vertical ICF Wall System

Tell: (515) 473-9255

Fax: (515) 974-4399

Toll free: 866-904-9255


All drawings and details shall be constructed in accordance with the local building code regulations, project engineering, and construction practices.

Design contained herein are protected by copyright, recipient acknowledges contents are property of Hobbs Building Systems, LLC, and shall be used only for construction purposes and not copied, used or reproduced, for any other purposes or projects without written permission from Hobbs Building Systems, LLC. all rights reserved. Hobbs Building Systems, LLC. 2009. Hobbs Building Systems, LLC reserves the right to make changes to the drawings/information shown without notice.

STANDARD CONTOUR DESIGN

FLATWALL FOAM PANEL - TAPER TOP - DETAILS

Date: 01/25/2010	Drawn By: S.K.V.	Scale: N.T.S.
Revision #: 1	DWG #:	
Revision Date: 02/18/2010		ST-20.04

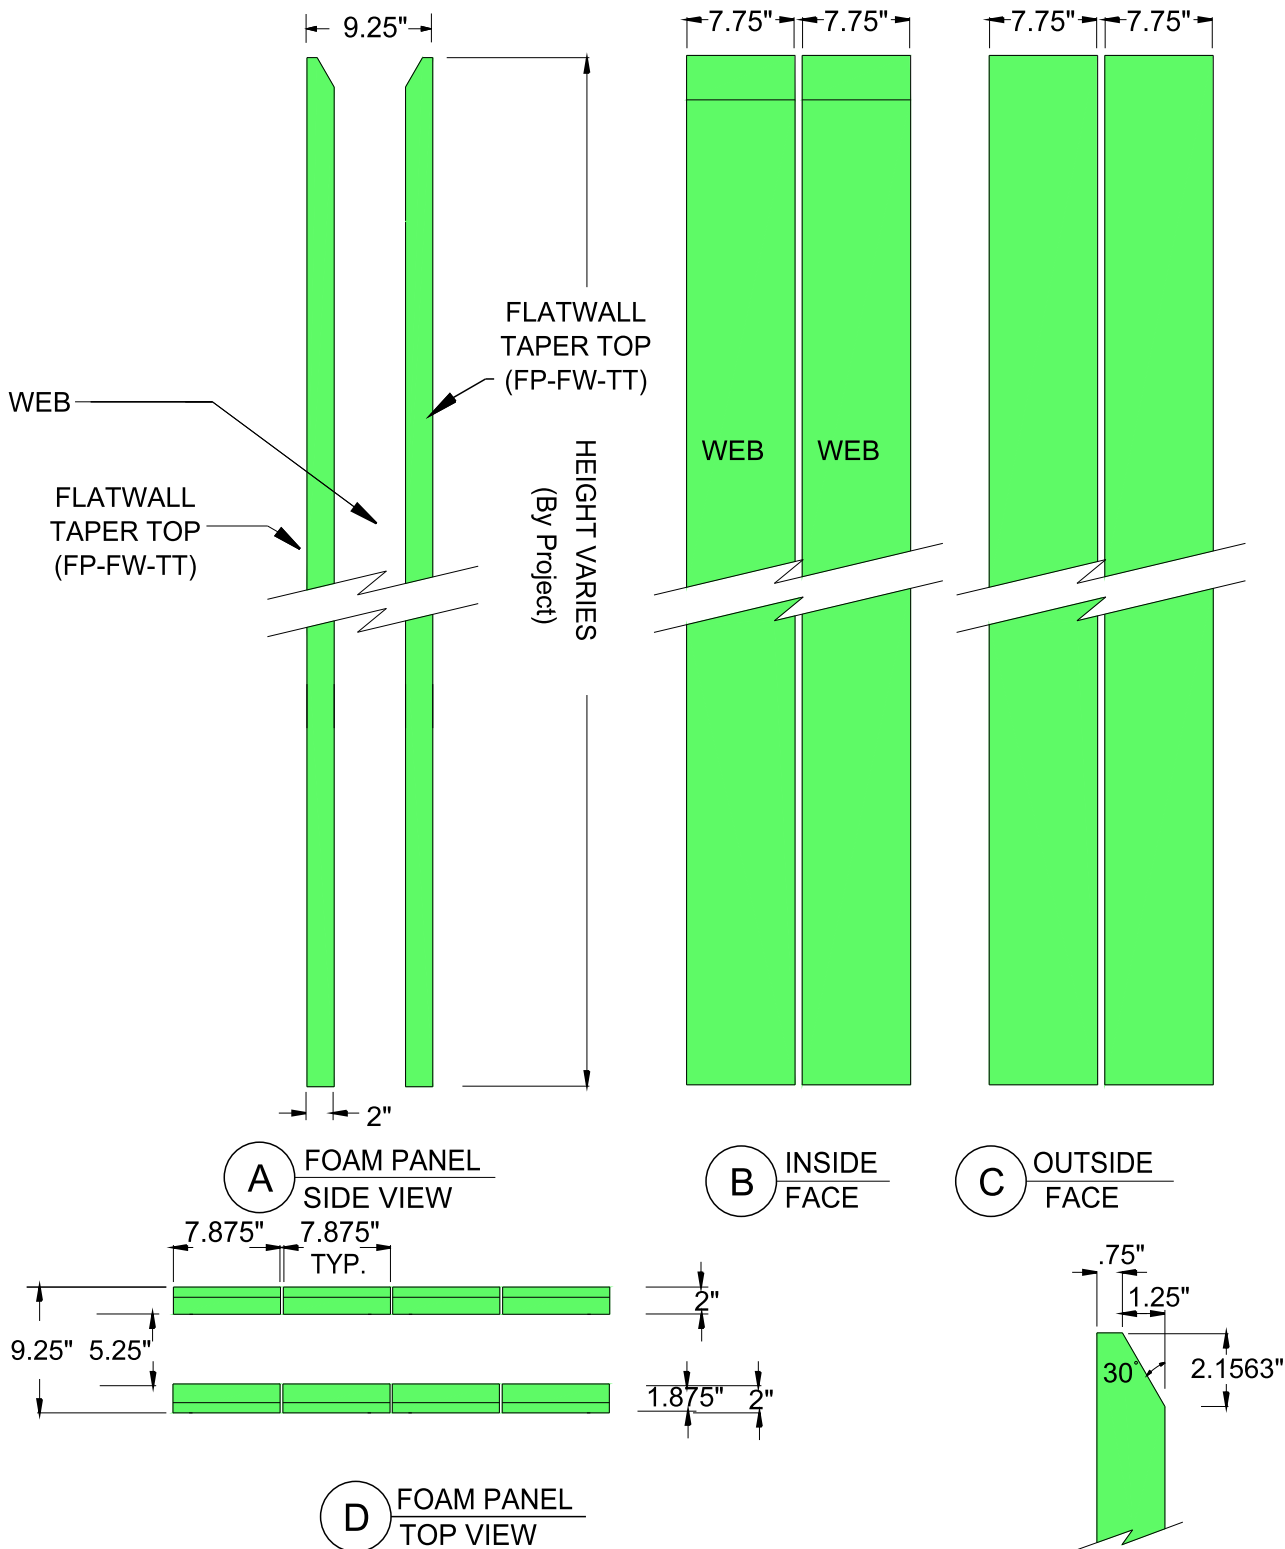

Vertical ICF Wall System

Tell: (515) 473-9255

Fax: (515) 974-4399

Toll free: 866-904-9255

All drawings and details shall be constructed in accordance with the local building code regulations, project engineering, and construction practices.

Design contained herein are protected by copyright, recipient acknowledges contents are property of Hobbs Building Systems, LLC., and shall be used only for construction purposes and not copied, used or reproduced, for any other purposes or projects without written permission from Hobbs Building Systems, LLC. all rights reserved. Hobbs Building Systems, LLC. 2009. Hobbs Building Systems, LLC reserves the right to make changes to the drawings/information shown without notice.

STANDARD CONTOUR DESIGN

FLATWALL
FOAM PANEL - DOUBLE TAPER TOP - DETAILS

Date:
01/25/2010

Drawn By:
S.K.V.


Scale:
N.T.S.

Revision #:
1

DWG #:

Revision Date:
02/18/2010

ST-20.05

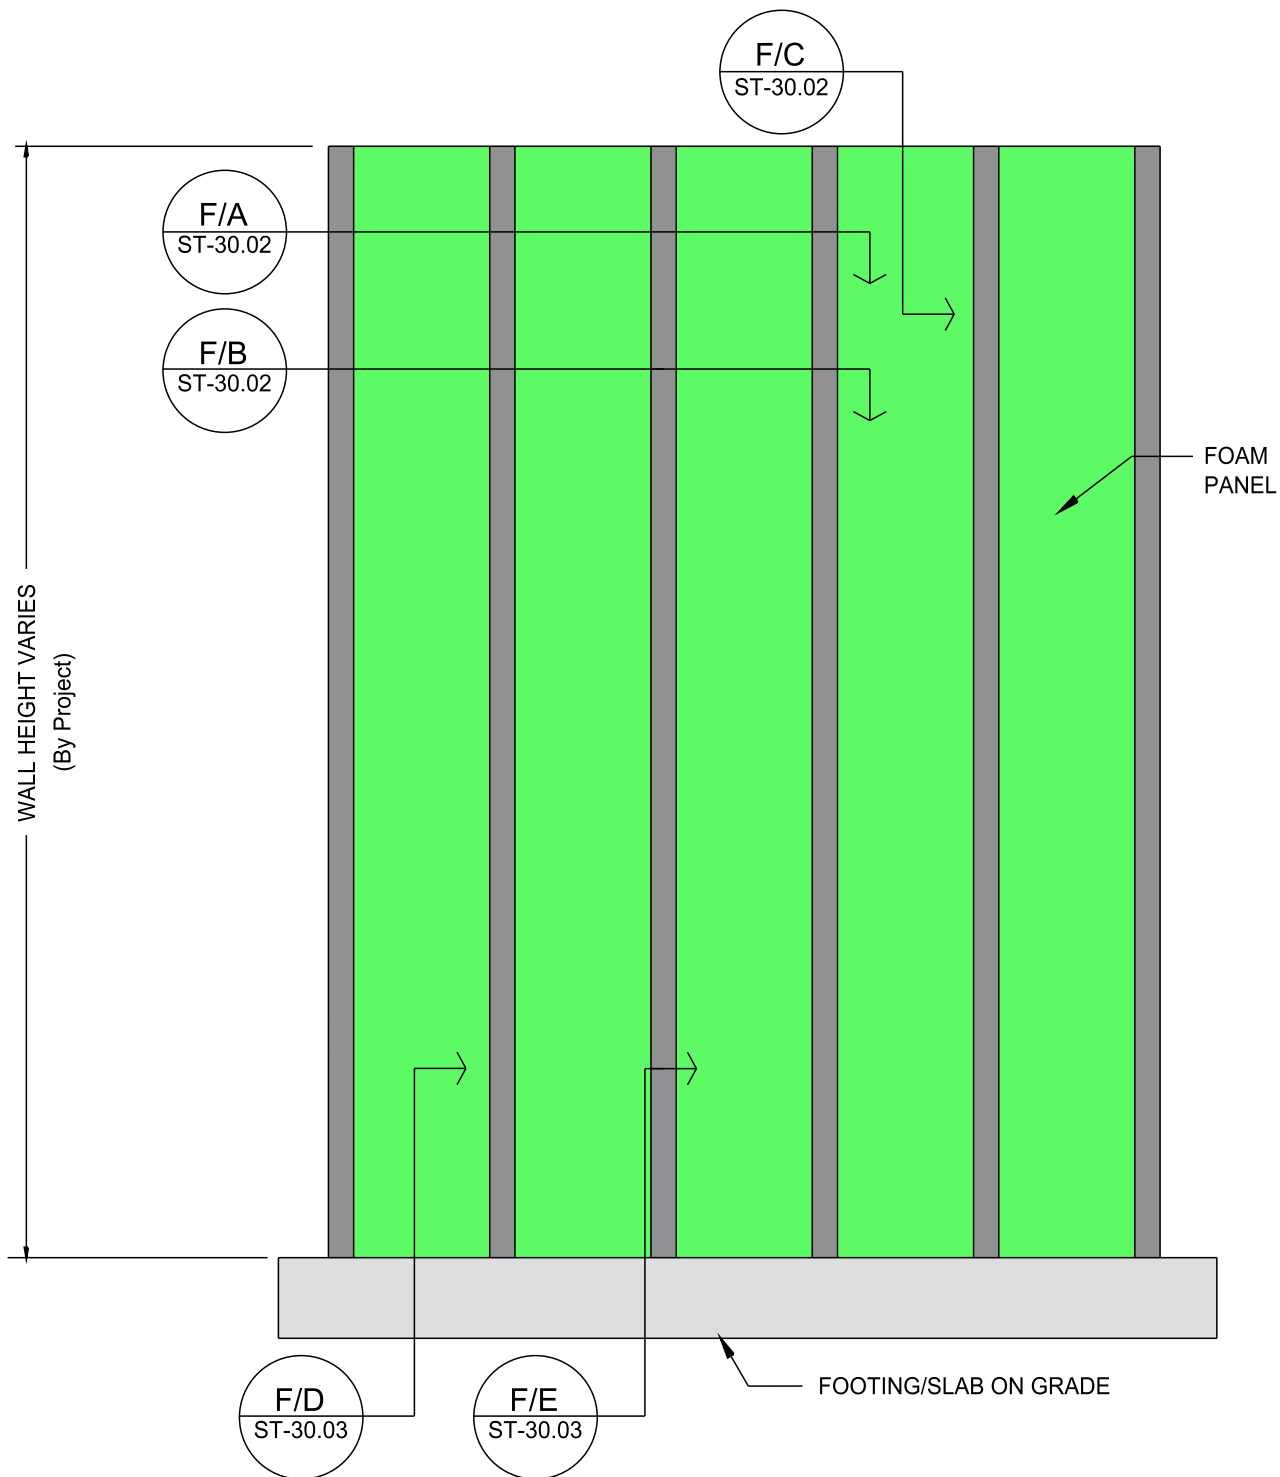

Vertical ICF Wall System

Tell: (515) 473-9255

Fax: (515) 974-4399

Toll free: 866-904-9255

All drawings and details shall be constructed in accordance with the local building code regulations, project engineering, and construction practices.

Design contained herein are protected by copyright, recipient acknowledges contents are property of Hobbs Building Systems, LLC., and shall be used only for construction purposes and not copied, used or reproduced, for any other purposes or projects without written permission from Hobbs Building Systems, LLC. 2009. Hobbs Building Systems, LLC reserves the right to make changes to the drawings/information shown without notice.

STANDARD CONTOUR DESIGN

**ASSEMBLED FORM ELEVATION
- FOUNDATION ONLY**

Date:
05/08/2009

Drawn By:
S.K.V.


Scale:
N.T.S.

Revision #:
2

DWG #:

Revision Date:
01/11/2010

ST-30.00

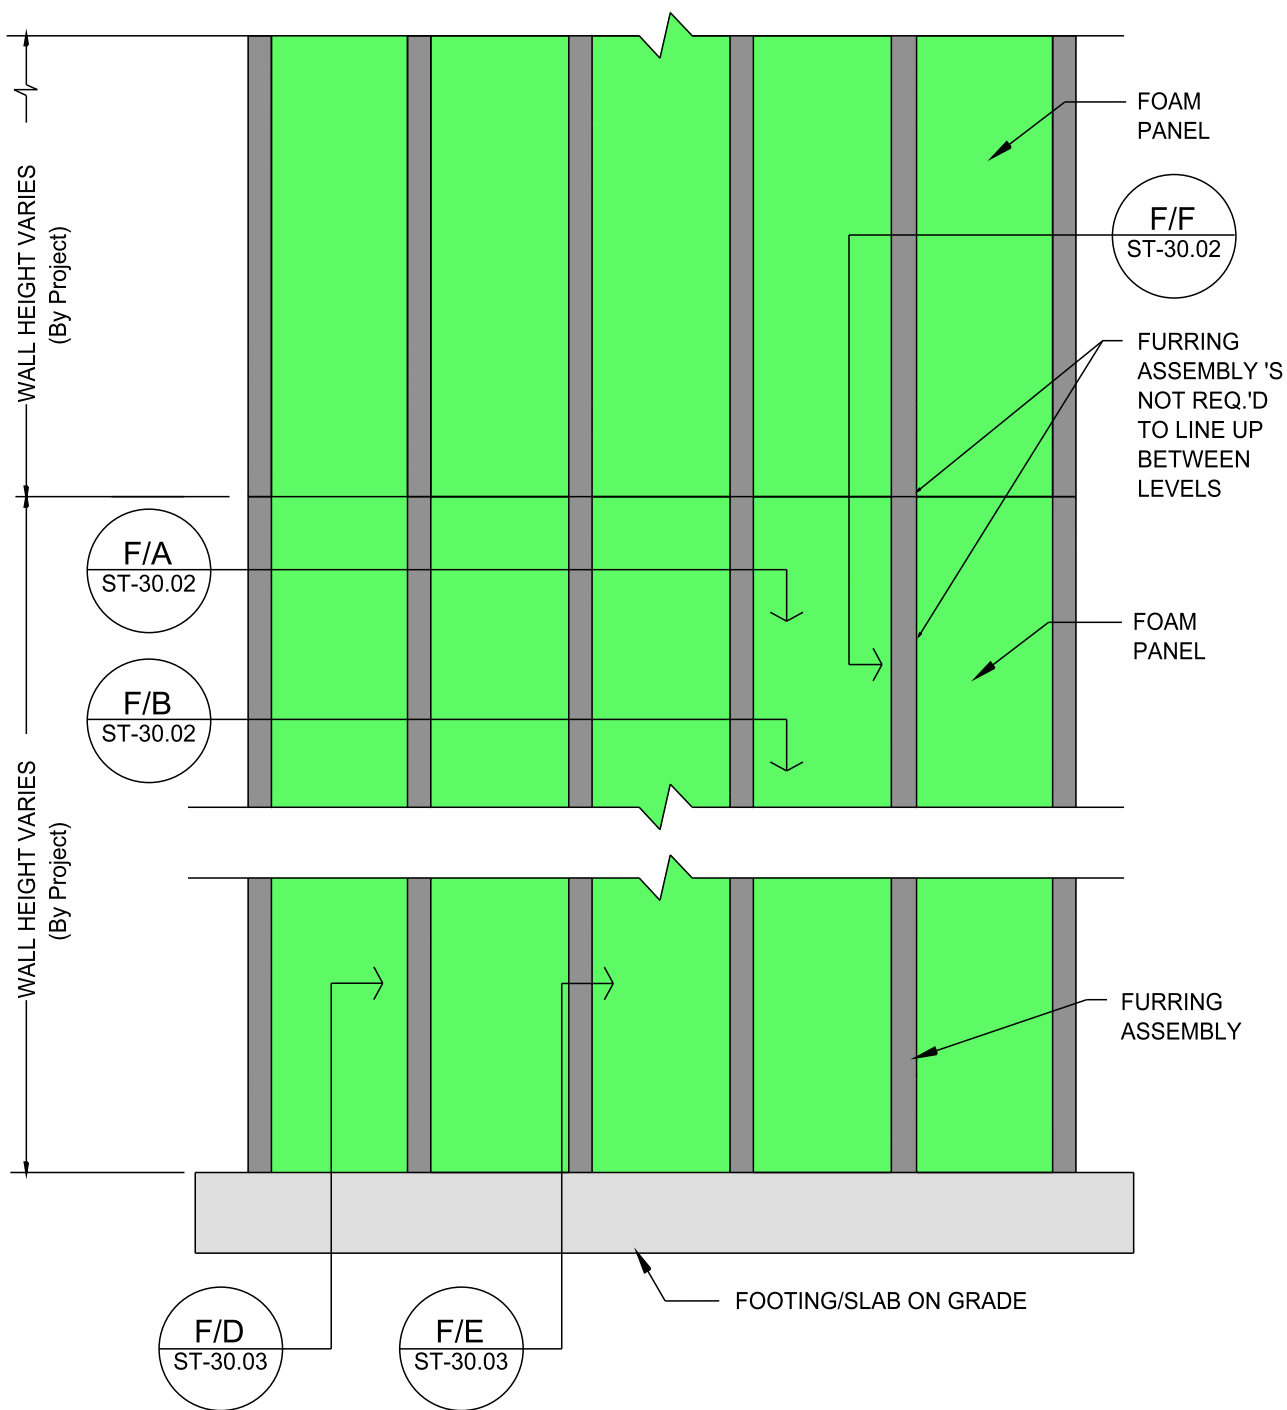

Vertical ICF Wall System

Tell: (515) 473-9255

Fax: (515) 974-4399





Toll free: 866-904-9255

All drawings and details shall be constructed in accordance with the local building code regulations, project engineering, and construction practices.

Design contained herein are protected by copyright, recipient acknowledges contents are property of Hobbs Building Systems, LLC., and shall be used only for construction purposes and not copied, used or reproduced, for any other purposes or projects without written permission from Hobbs Building Systems, LLC. all rights reserved. Hobbs Building Systems, LLC. 2009. Hobbs Building Systems, LLC reserves the right to make changes to the drawings/information shown without notice.

STADARD CONTOUR DESIGN
ASSEMBLED FORM ELEVATION
- MULTI LEVEL

Date: 05/08/2009	Drawn By: S.K.V.	Scale: N.T.S.
Revision #: 2	DWG #: ST-30.01	
Revision Date: 01/11/2010		

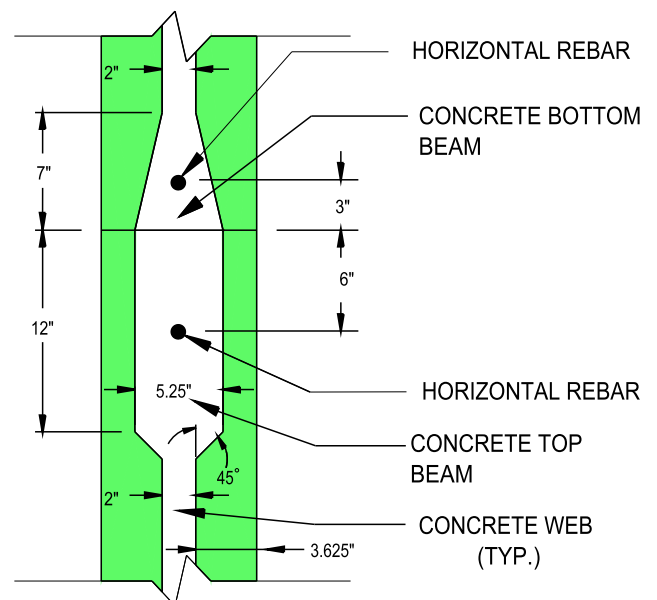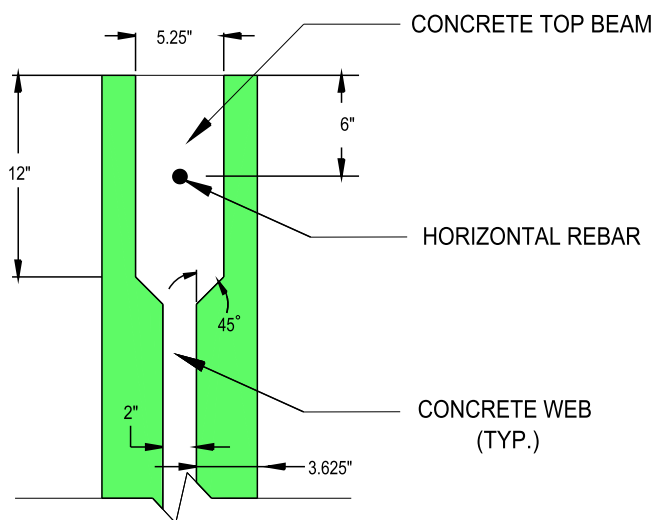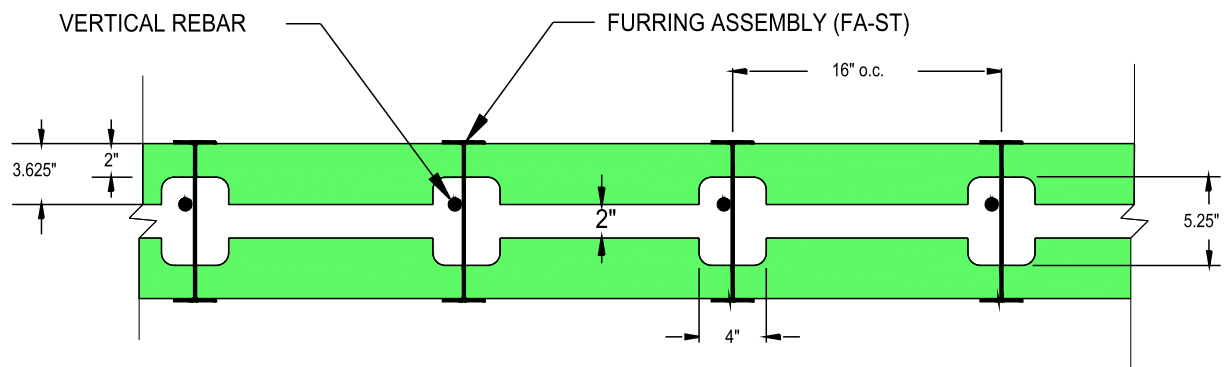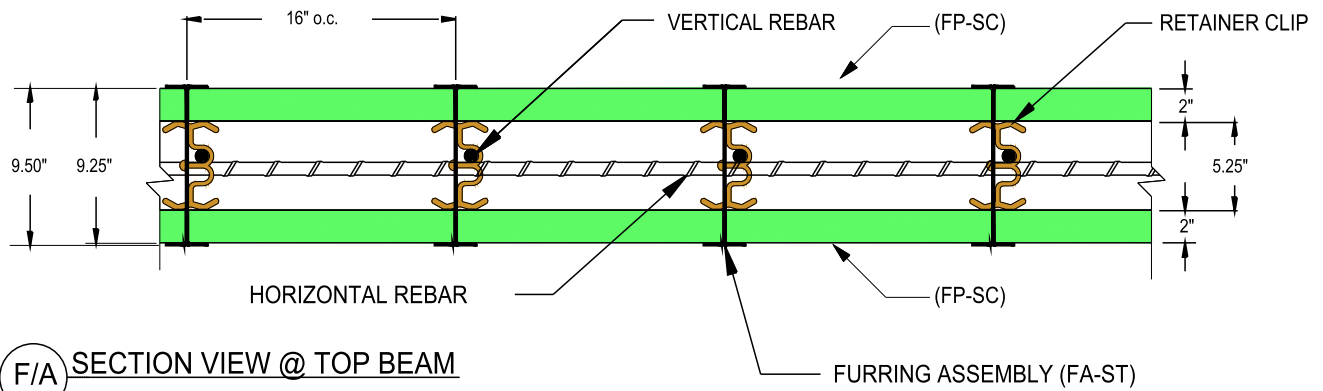

NOTE: "DRAWINGS ARE EXAMPLES ONLY. REFER TO PROJECT ENGINEERING FOR EXACT SPECIFICATIONS, SUCH AS, REBAR SIZE AND PLACEMENT LOCATIONS"



Vertical ICF Wall System

Tell: (515) 473-9255
Fax: (515) 974-4399
Toll free: 866-904-9255


All drawings and details shall be constructed in accordance with the local building code regulations, project engineering, and construction practices.

Design contained herein are protected by copyright, recipient acknowledges contents are property of Hobbs Building Systems, LLC., and shall be used only for construction purposes and not copied, used or reproduced, for any other purposes or projects without written permission from Hobbs Building Systems, LLC. all rights reserved. Hobbs Building Systems, LLC. 2009. Hobbs Building Systems, LLC reserves the right to make changes to the drawings/information shown without notice.


STANDARD CONTOUR DESIGN

ASSEMBLED FORM
- SECTIONS F,G,H,&I

Date: 05/08/2009	Drawn By: S.K.V.	Scale: N.T.S.
Revision #: 2	DWG #: ST-30.02	
Revision Date: 01/11/2010		

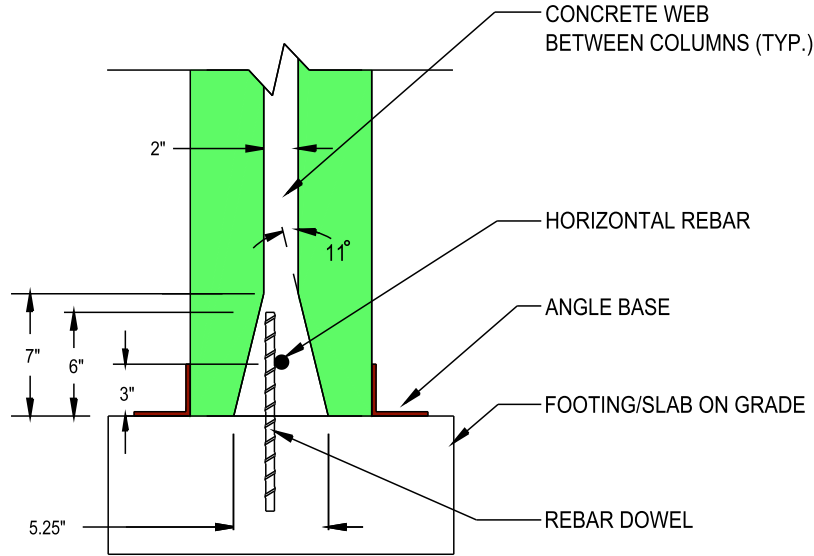

F/D SECTION VIEW @ BOTTOM BEAM & WEB

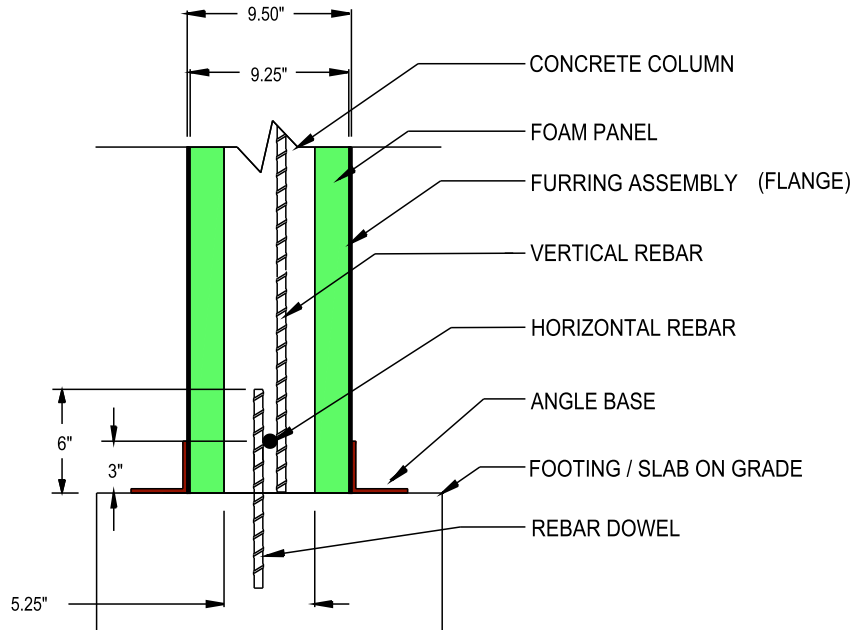

F/E SECTION VIEW @ BOTTOM BEAM & COLUMN

NOTE: "DRAWINGS ARE EXAMPLES ONLY. REFER TO PROJECT ENGINEERING FOR EXACT SPECIFICATIONS, SUCH AS, REBAR SIZE AND PLACEMENT LOCATIONS"



Vertical ICF Wall System

Tell: (515) 473-9255

Fax: (515) 974-4399

Toll free: 866-904-9255

All drawings and details shall be constructed in accordance with the local building code regulations, project engineering, and construction practices.

Design contained herein are protected by copyright, recipient acknowledges contents are property of Hobbs Building Systems, LLC., and shall be used only for construction purposes and not copied, used or reproduced, for any other purposes or projects without written permission from Hobbs Building Systems, LLC. all rights reserved. Hobbs Building Systems, LLC. 2009. Hobbs Building Systems, LLC reserves the right to make changes to the drawings/information shown without notice.

STANDARD CONTOUR DESIGN

ASSEMBLE FORM
- SECTION J & K

Date:
05/08/2009

Drawn By:
S.K.V.


Scale:
N.T.S.

Revision #:
2

DWG #:

Revision Date:
01/11/2010

ST-30.03

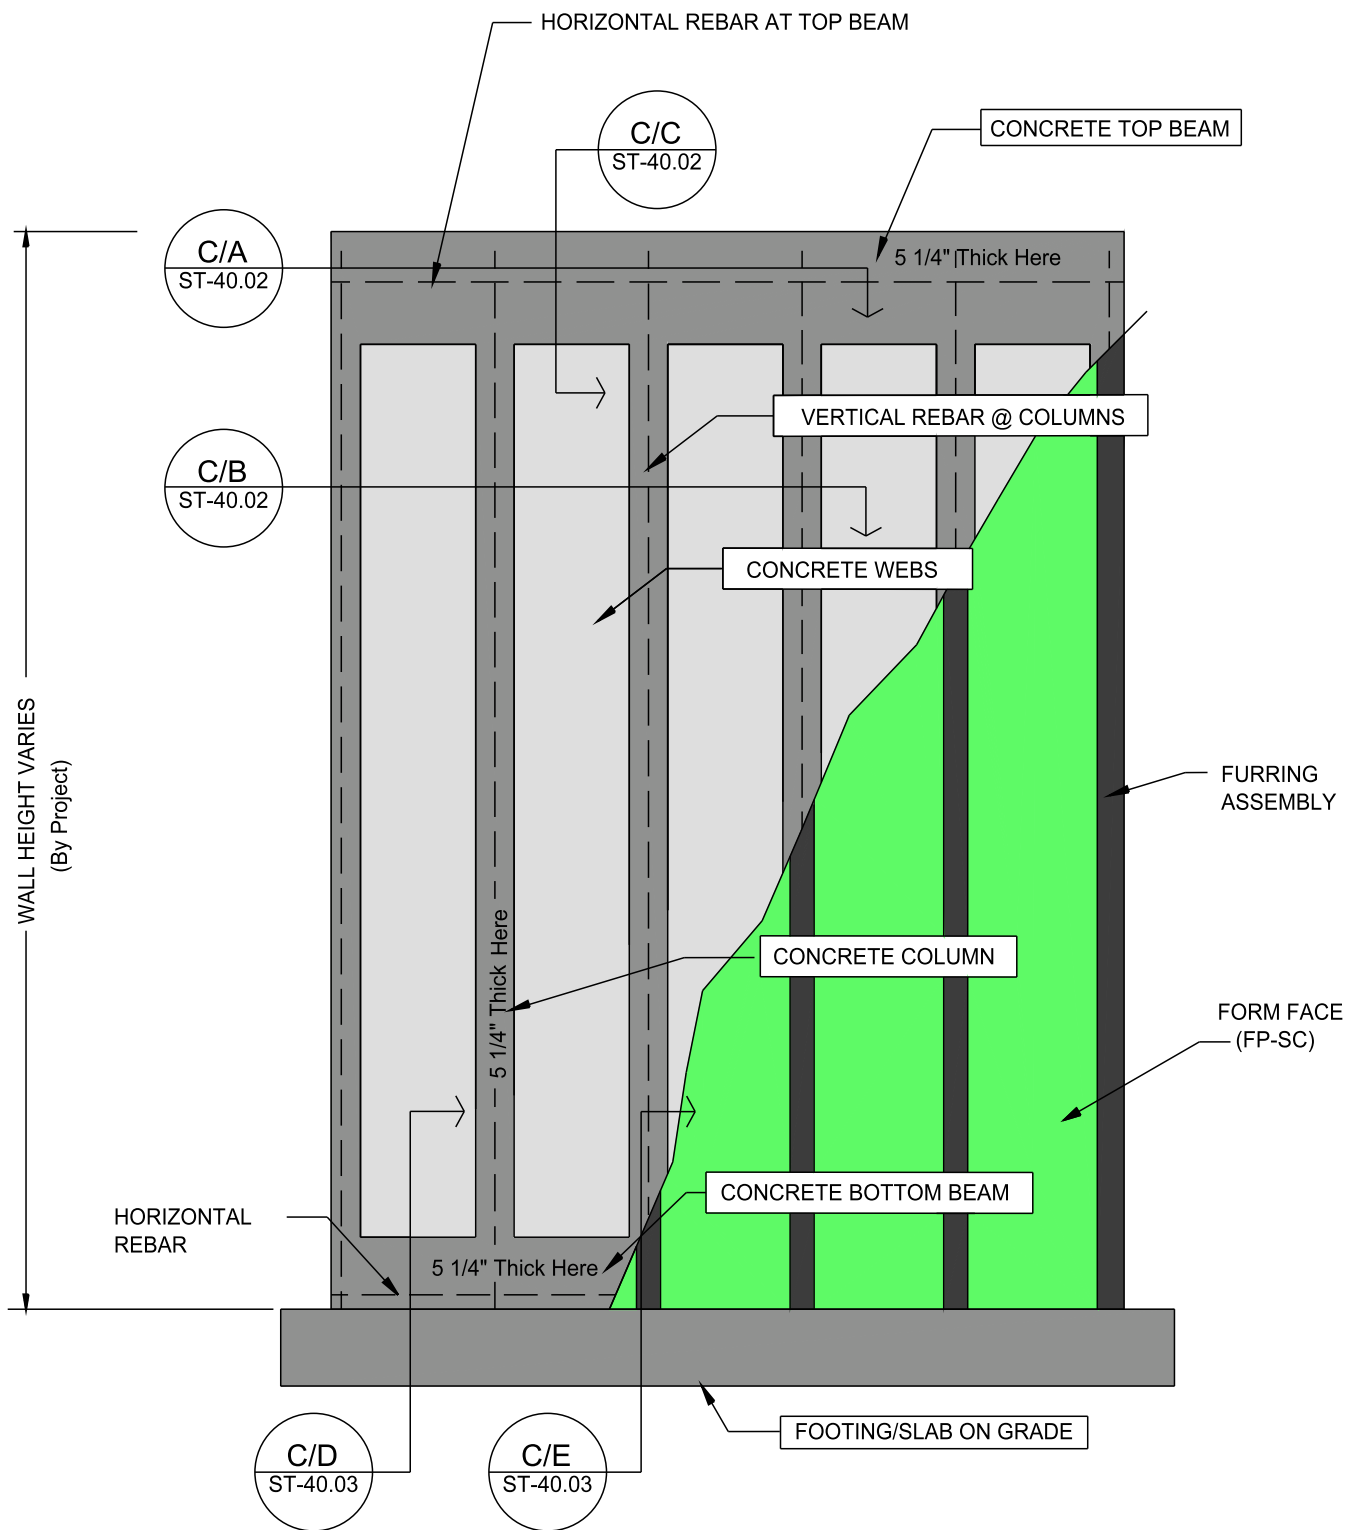

NOTE: "DRAWINGS ARE EXAMPLES ONLY. REFER TO PROJECT ENGINEERING FOR EXACT SPECIFICATIONS, SUCH AS, REBAR SIZE AND PLACEMENT LOCATIONS"



Vertical ICF Wall System

Tell: (515) 473-9255
Fax: (515) 974-4399
Toll free: 866-904-9255


All drawings and details shall be constructed in accordance with the local building code regulations, project engineering, and construction practices.

Design contained herein are protected by copyright, recipient acknowledges contents are property of Hobbs Building Systems, LLC., and shall be used only for construction purposes and not copied, used or reproduced, for any other purposes or projects without written permission from Hobbs Building Systems, LLC. all rights reserved. Hobbs Building Systems, LLC. 2009. Hobbs Building Systems, LLC reserves the right to make changes to the drawings/information shown without notice.

STANDARD CONTOUR DESIGN

CONCRETE STRUCTURE CUT-AWAY ELEVATION - FOUNDATION ONLY

Date: 05/08/2009	Drawn By: S.K.V.	Scale: N.T.S.
Revision #: 2	DWG #: ST-40.00	
Revision Date: 1/11/2010		

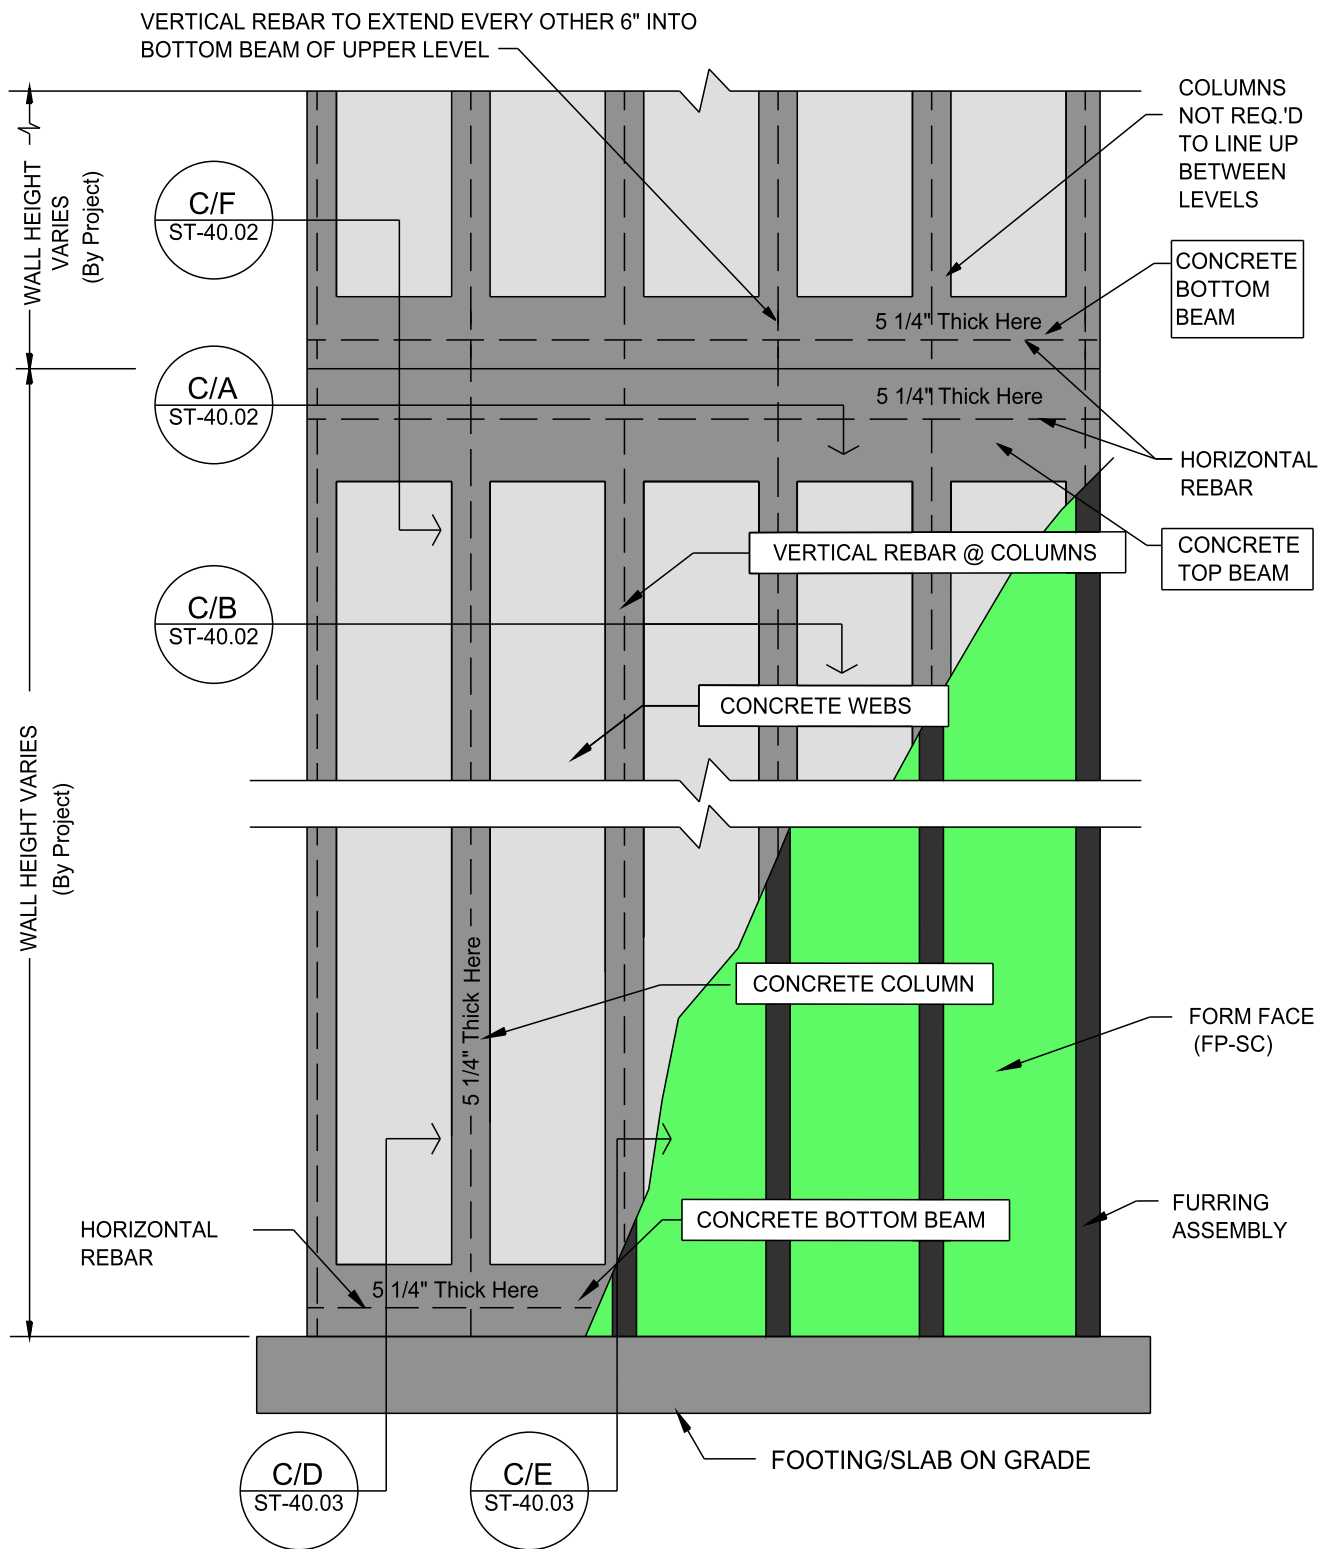

NOTE: "DRAWINGS ARE EXAMPLES ONLY. REFER TO PROJECT ENGINEERING FOR EXACT SPECIFICATIONS, SUCH AS, REBAR SIZE AND PLACEMENT LOCATIONS"



Vertical ICF Wall System

Tell: (515) 473-9255
Fax: (515) 974-4399
Toll free: 866-904-9255


All drawings and details shall be constructed in accordance with the local building code regulations, project engineering, and construction practices.

Design contained herein are protected by copyright, recipient acknowledges contents are property of Hobbs Building Systems, LLC., and shall be used only for construction purposes and not copied, used or reproduced, for any other purposes or projects without written permission from Hobbs Building Systems, LLC. all rights reserved. Hobbs Building Systems, LLC. 2009. Hobbs Building Systems, LLC reserves the right to make changes to the drawings/information shown without notice.


STANDARD CONTOUR DESIGN

CONCRETE STRUCTURE CUT-AWAY ELEVATION - MULTI LEVEL


Date: 05/08/2009	Drawn By: S.K.V.	Scale: N.T.S.
Revision #: 2	DWG #: ST-40.01	
Revision Date: 01/11/2010		

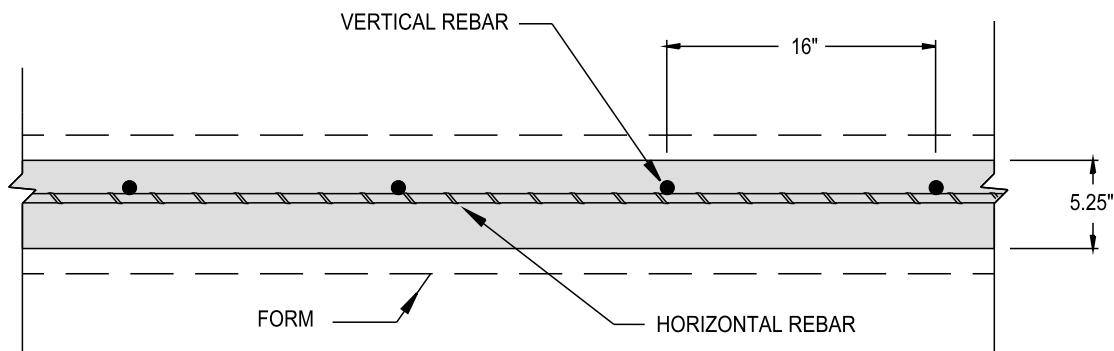


C/A SECTION VIEW OF CONCRETE @ TOP BEAM

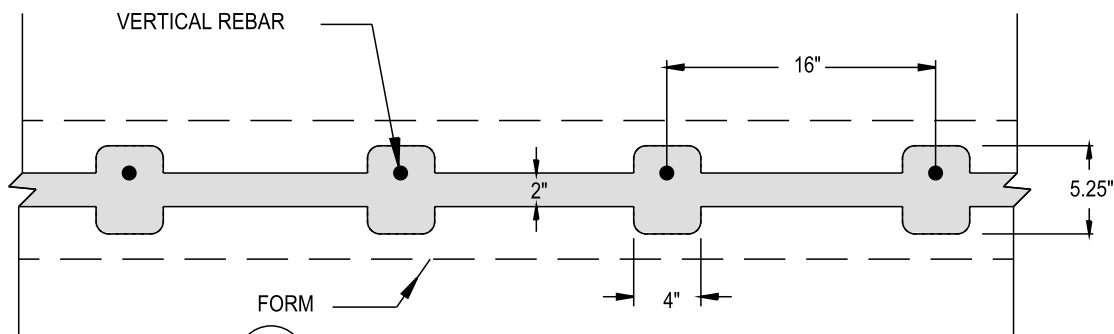

C/B SECTION VIEW OF CONCRETE @ COLUMNS & WEB

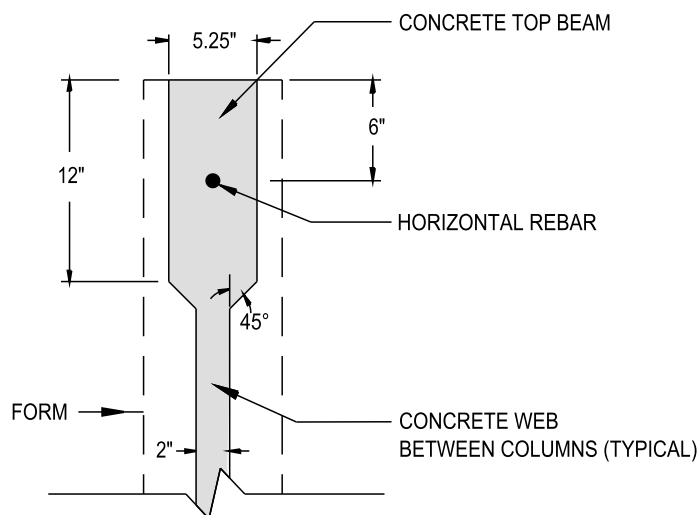

C/C SECTION VIEW OF CONCRETE @ TOP BEAM & WEB

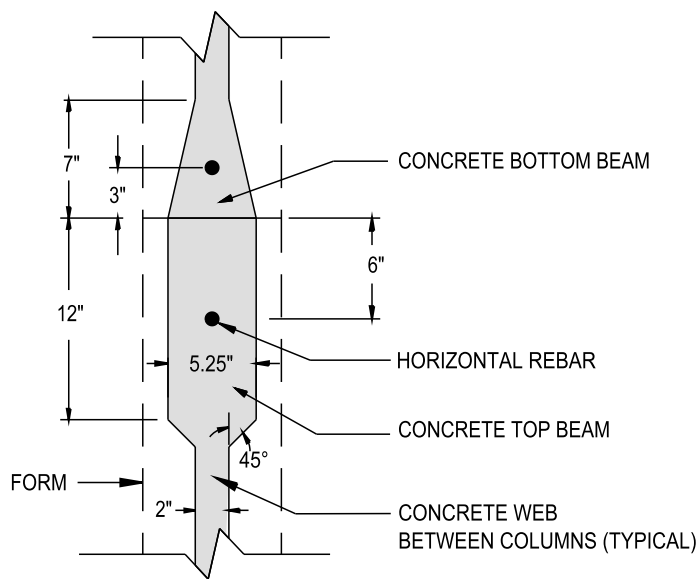

C/F SECTION VIEW OF CONCRETE @ TOP BEAM & BEAM

NOTE: "DRAWINGS ARE EXAMPLES ONLY. REFER TO PROJECT ENGINEERING FOR EXACT SPECIFICATIONS, SUCH AS, REBAR SIZE AND PLACEMENT LOCATIONS"

HOBBS
Vertical ICF Wall System

Tell: (515) 473-9255
Fax: (515) 974-4399
Toll free: 866-904-9255


All drawings and details shall be constructed in accordance with the local building code regulations, project engineering, and construction practices.

Design contained herein are protected by copyright, recipient acknowledges contents are property of Hobbs Building Systems, LLC., and shall be used only for construction purposes and not copied, used or reproduced, for any other purposes or projects without written permission from Hobbs Building Systems, LLC. all rights reserved. Hobbs Building Systems, LLC. 2009. Hobbs Building Systems, LLC reserves the right to make changes to the drawings/information shown without notice.


STANDARD CONTOUR DESIGN
CONCRETE SECTIONS
A, B, C, & D
- WITHOUT FORMS

Date: 05/08/2009	Drawn By: S.K.V.	Scale: N.T.S.
Revision #: 2	DWG #:	
Revision Date: 01/11/2010		

ST-40.02

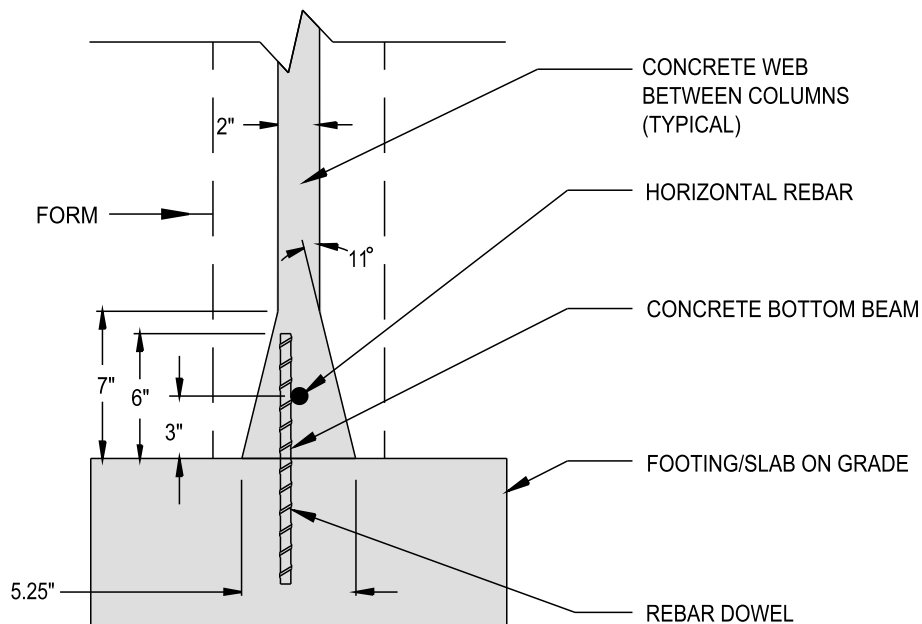

C/D SECTION VIEW @ BOTTOM BEAM & WEB

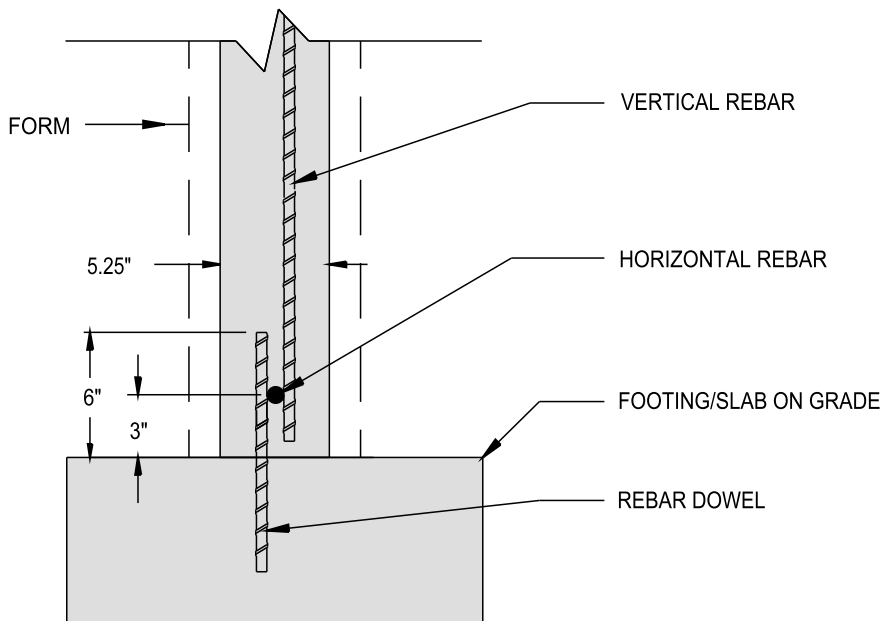

C/E SECTION VIEW @ COLUMN

NOTE: "DRAWINGS ARE EXAMPLES ONLY. REFER TO PROJECT ENGINEERING FOR EXACT SPECIFICATIONS, SUCH AS, REBAR SIZE AND PLACEMENT LOCATIONS"



Vertical ICF Wall System

Tell: (515) 473-9255

Fax: (515) 974-4399

Toll free: 866-904-9255


All drawings and details shall be constructed in accordance with the local building code regulations, project engineering, and construction practices.

Design contained herein are protected by copyright, recipient acknowledges contents are property of Hobbs Building Systems, LLC., and shall be used only for construction purposes and not copied, used or reproduced, for any other purposes or projects without written permission from Hobbs Building Systems, LLC. all rights reserved. Hobbs Building Systems, LLC. 2009. Hobbs Building Systems, LLC reserves the right to make changes to the drawings/information shown without notice.

STANDARD CONTOUR DESIGN

CONCRETE SECTIONS
E & F - WITHOUT FORMS

Date: 05/08/2009	Drawn By: S.K.V.	Scale: N.T.S.
Revision #: 2	DWG #:	
Revision Date: 01/11/2010	ST-40.03	

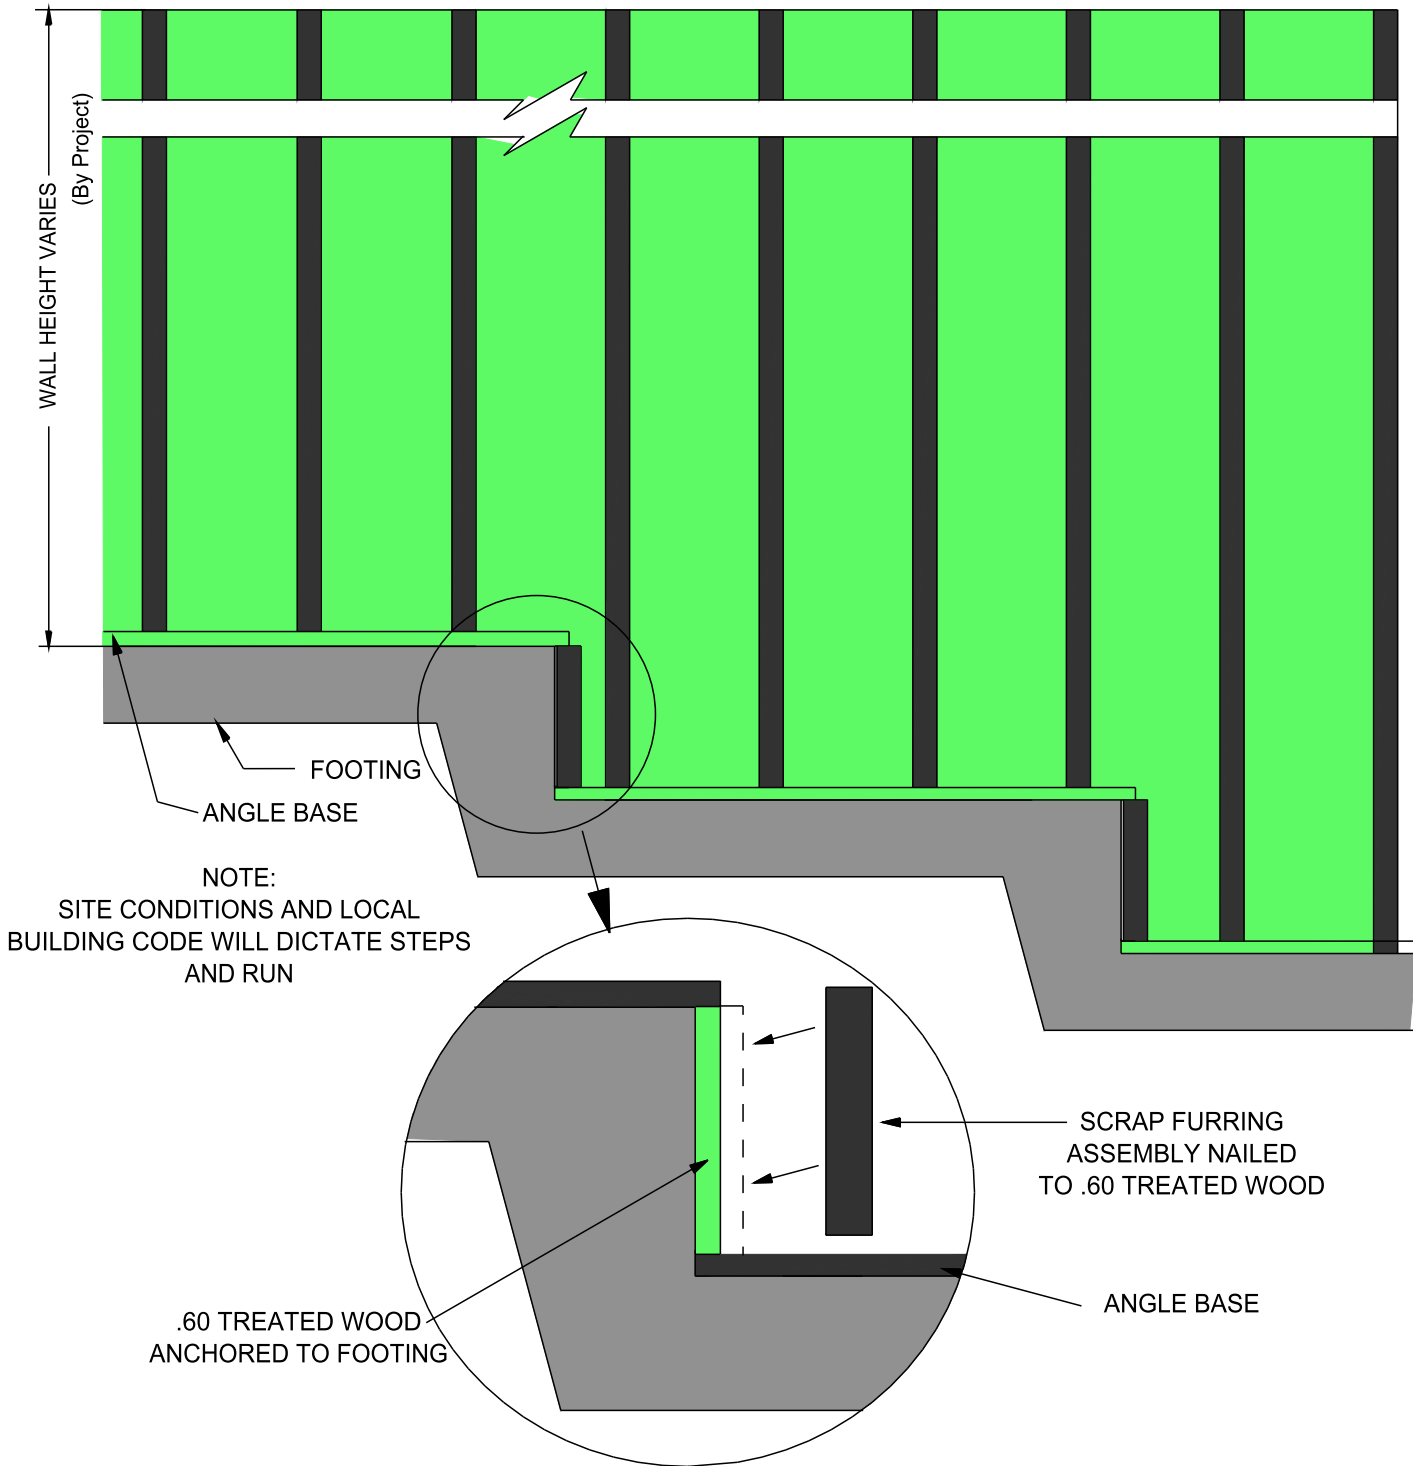

NOTE: "DRAWINGS ARE EXAMPLES ONLY. REFER TO PROJECT ENGINEERING FOR EXACT SPECIFICATIONS, SUCH AS, REBAR SIZE AND PLACEMENT LOCATIONS"



Vertical ICF Wall System


Tell: (515) 473-9255
Fax: (515) 974-4399
Toll free: 866-904-9255

All drawings and details shall be constructed in accordance with the local building code regulations, project engineering, and construction practices.

Design contained herein are protected by copyright, recipient acknowledges contents are property of Hobbs Building Systems, LLC., and shall be used only for construction purposes and not copied, used or reproduced, for any other purposes or projects without written permission from Hobbs Building Systems, LLC. all rights reserved. Hobbs Building Systems, LLC. 2009. Hobbs Building Systems, LLC reserves the right to make changes to the drawings/information shown without notice.

STANDARD CONTOUR DESIGN
CONCRETE STRUCTURE
STEPPED FOOTING

Date: 05/08/2009	Drawn By: S.K.V.	Scale: N.T.S.
Revision #: 2	DWG #: ST-40.04	
Revision Date: 02/23/2010		

 

Tell: (515) 473-9255
Fax: (515) 974-4399
Toll free: 866-904-9255

All drawings and details shall be constructed in accordance with the local building code regulations, project engineering, and construction practices.


Design contained herein are protected by copyright, recipient acknowledges contents are property of Hobbs Building Systems, LLC., and shall be used only for construction purposes and not copied, used or reproduced, for any other purposes or projects without written permission from Hobbs Building Systems, LLC. all rights reserved. Hobbs Building Systems, LLC. 2009. Hobbs Building Systems, LLC reserves the right to make changes to the drawings/information shown without notice.

STANDARD CONTOUR DESIGN

FOUNDATION ONLY
WALL SECTION @ COLUMN

Date: 05/08/2009	Drawn By: S.K.V.	Scale: N.T.S.
Revision #: 1	DWG #:	ST-50.00
Revision Date: 12/11/2009		

HORIZONTAL REBAR
@ TOP BEAM

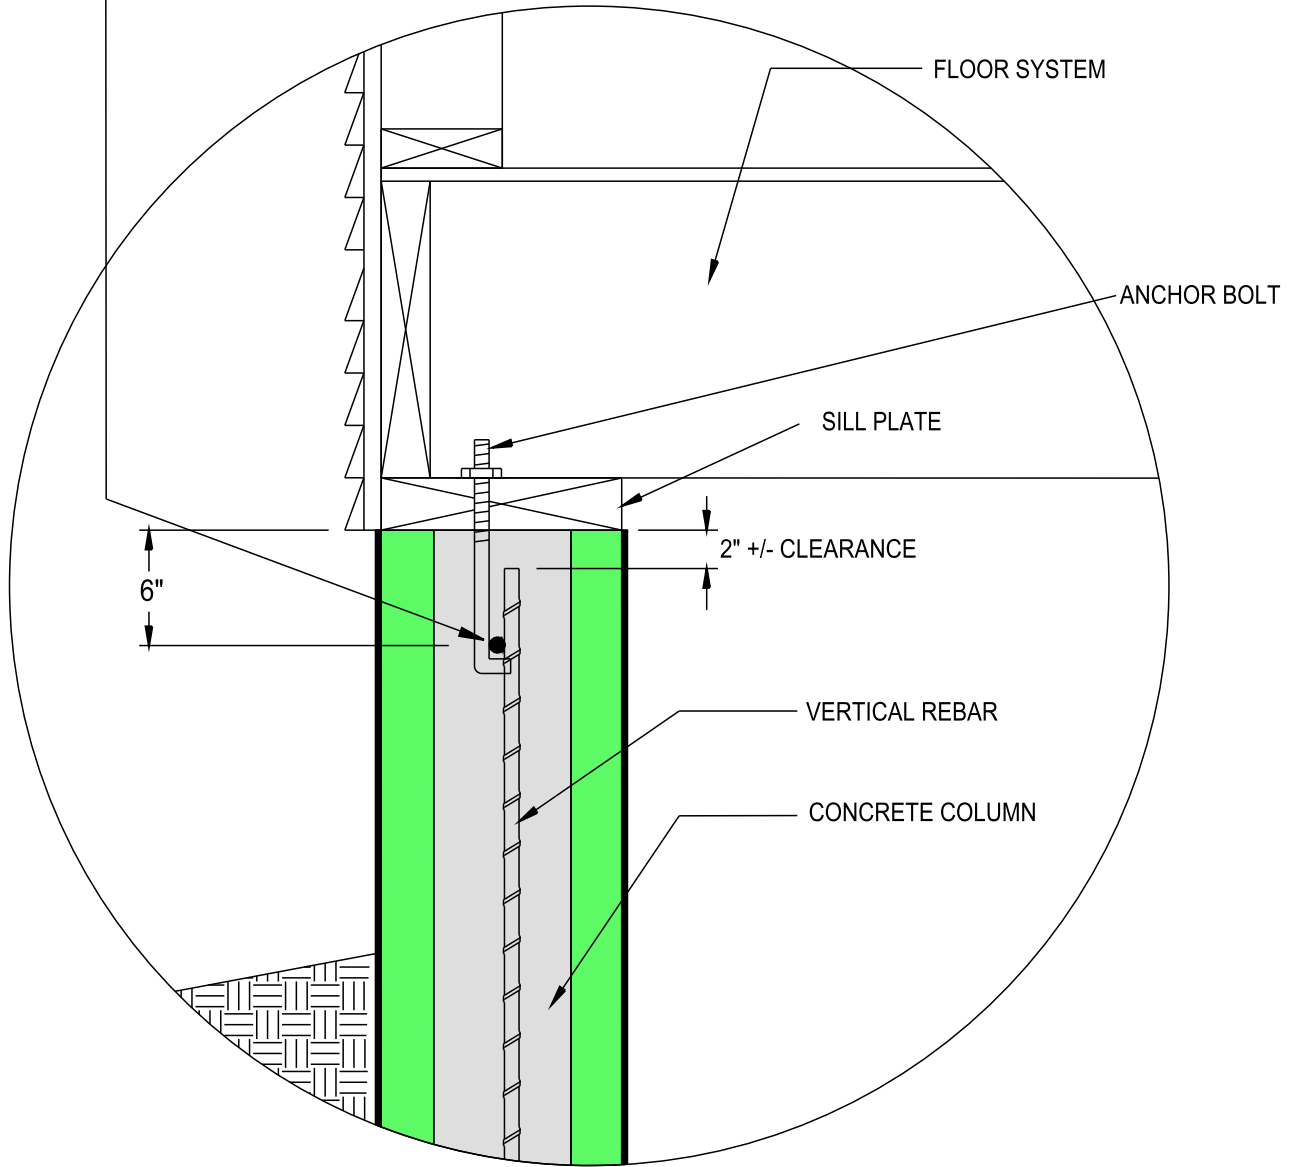

FOUNDATION ONLY WALL SECTION @ COLUMN - DETAIL "A"

NOTE: "DRAWINGS ARE EXAMPLES ONLY. REFER TO PROJECT ENGINEERING FOR EXACT SPECIFICATIONS, SUCH AS, REBAR SIZE AND PLACEMENT LOCATIONS"



Vertical ICF Wall System

Tell: (515) 473-9255

Fax: (515) 974-4399

Toll free: 866-904-9255


All drawings and details shall be constructed in accordance with the local building code regulations, project engineering, and construction practices.

Design contained herein are protected by copyright, recipient acknowledges contents are property of Hobbs Building Systems, LLC., and shall be used only for construction purposes and not copied, used or reproduced, for any other purposes or projects without written permission from Hobbs Building Systems, LLC. all rights reserved. Hobbs Building Systems, LLC. 2009. Hobbs Building Systems, LLC reserves the right to make changes to the drawings/information shown without notice.

STANDARD CONTOUR DESIGN

FOUNDATION ONLY
WALL SECTION @
COLUMN - DETAIL "A"

Date: 05/08/2009	Drawn By: S.K.V.	Scale: N.T.S.
Revision #: 1	DWG #: ST-50.01	
Revision Date: 12/11/2009		

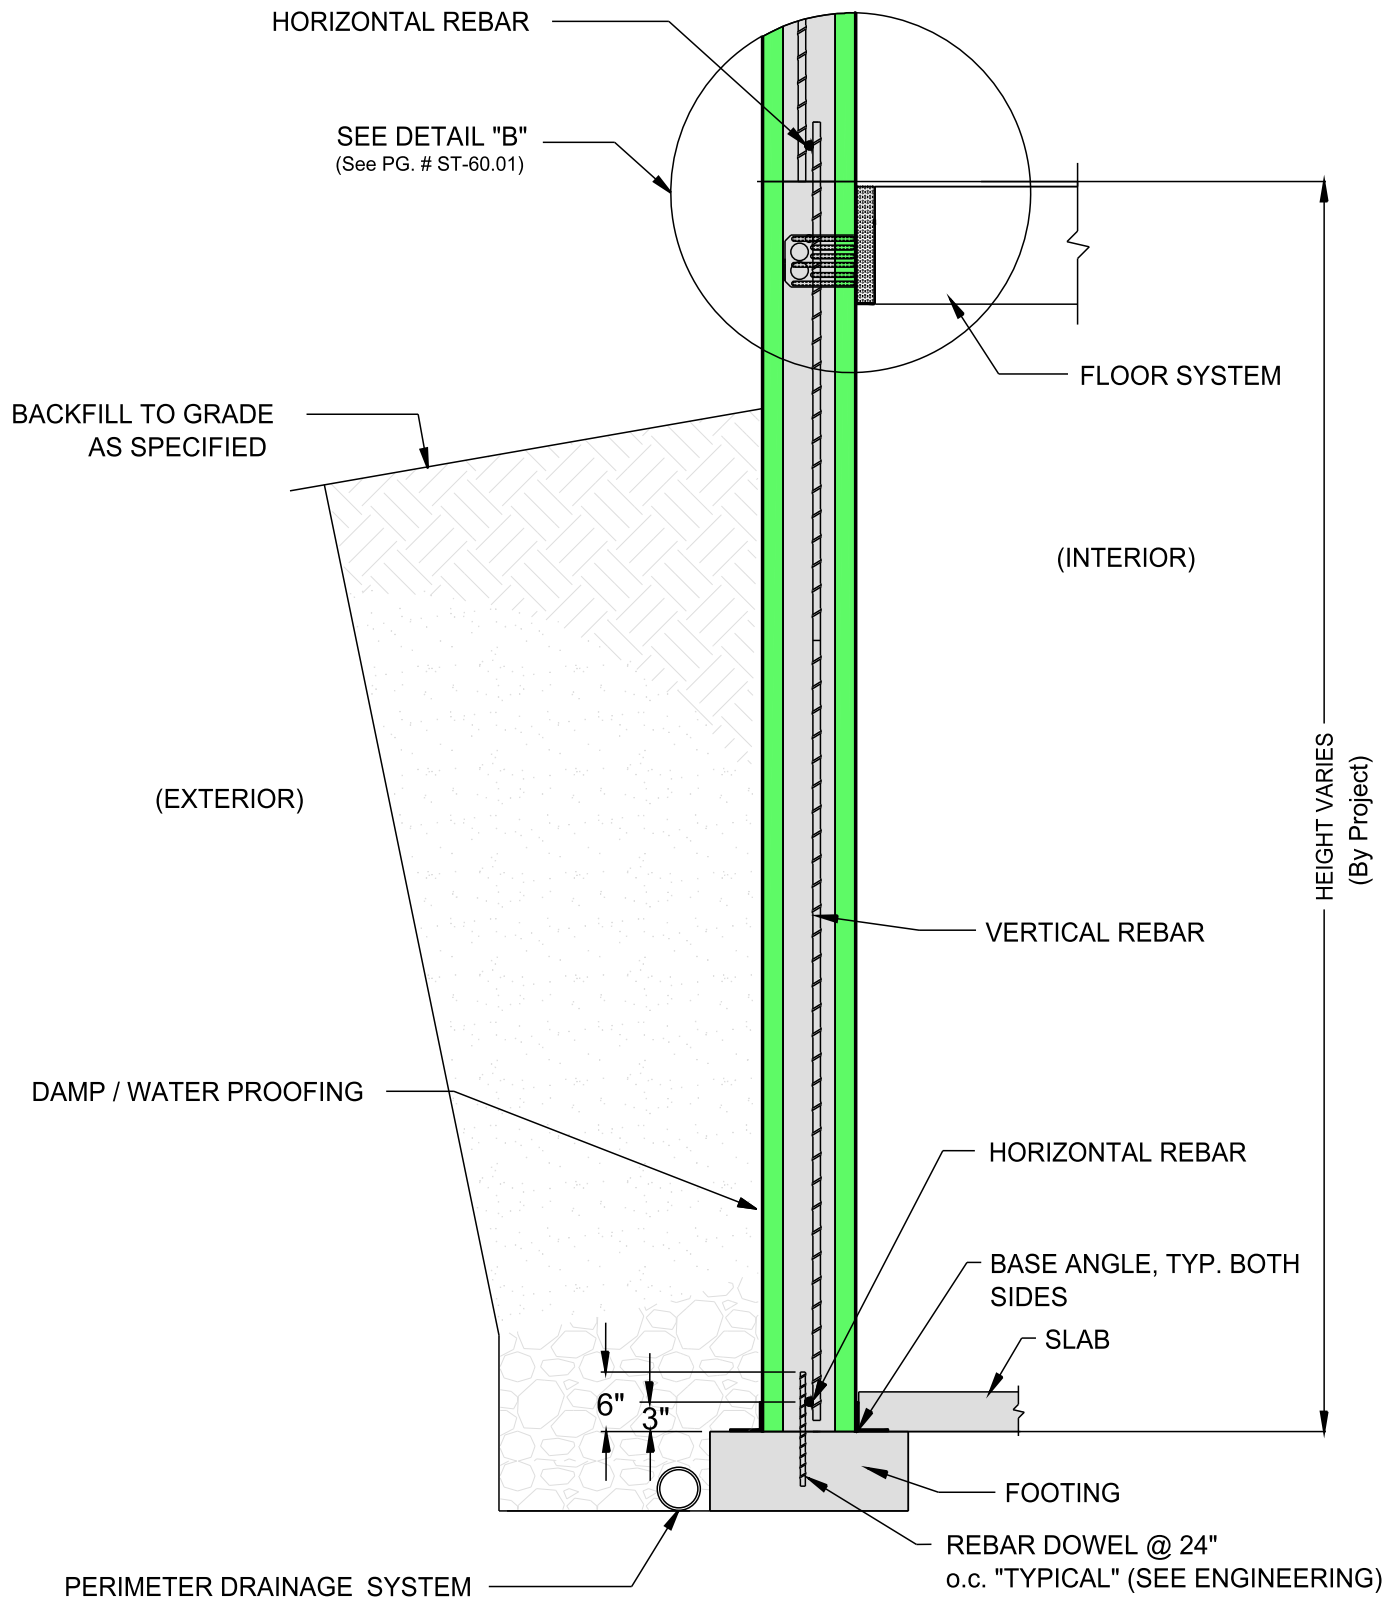

NOTE: "DRAWINGS ARE EXAMPLES ONLY. REFER TO PROJECT ENGINEERING FOR EXACT SPECIFICATIONS, SUCH AS, REBAR SIZE AND PLACEMENT LOCATIONS"



Vertical ICF Wall System


Tell: (515) 473-9255
Fax: (515) 974-4399
Toll free: 866-904-9255

All drawings and details shall be constructed in accordance with the local building code regulations, project engineering, and construction practices.

Design contained herein are protected by copyright, recipient acknowledges contents are property of Hobbs Building Systems, LLC., and shall be used only for construction purposes and not copied, used or reproduced, for any other purposes or projects without written permission from Hobbs Building Systems, LLC. 2009. Hobbs Building Systems, LLC reserves the right to make changes to the drawings/information shown without notice.

STANDARD CONTOUR DESIGN
FOUNDATION & UPPER LEVEL
WALL SECTION @ COLUMN

Date: 05/08/2009	Drawn By: S.K.V.	Scale: N.T.S.
Revision #: 1	DWG #: ST-50.02	
Revision Date: 12/11/2009		

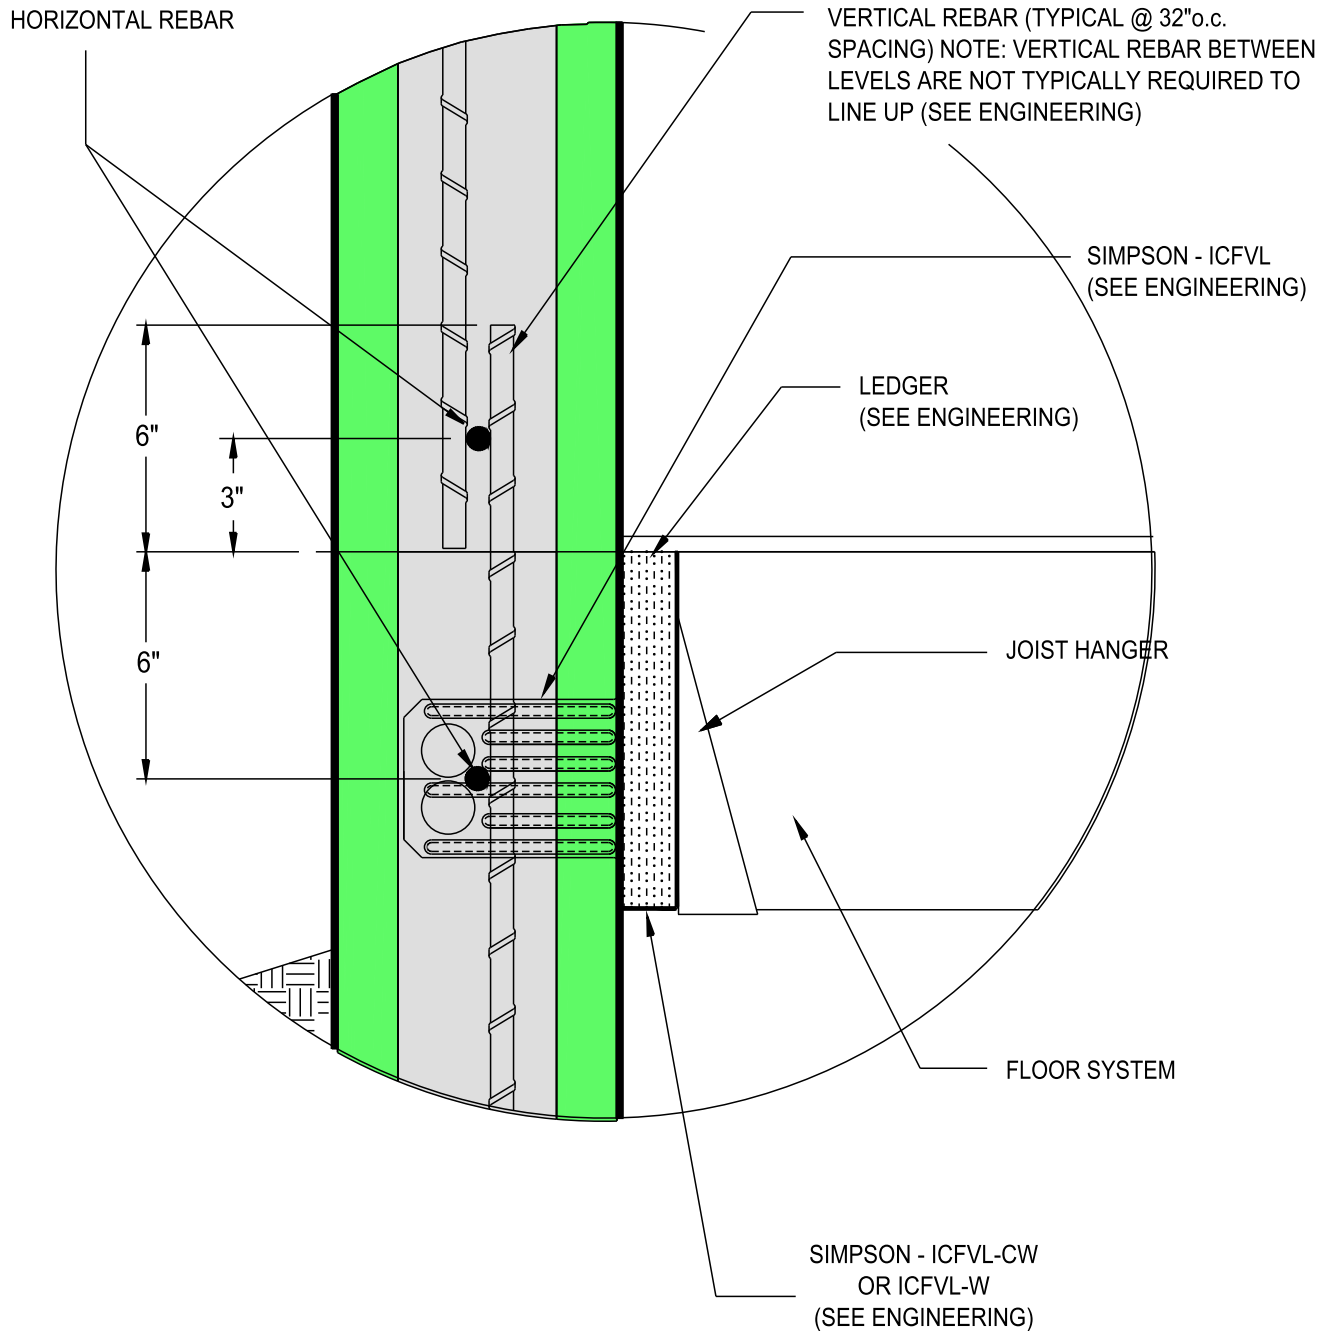

FOUNDATION & UPPER LEVEL @ COLUMN - DETAIL "B"

NOTE: "DRAWINGS ARE EXAMPLES ONLY. REFER TO PROJECT ENGINEERING FOR EXACT SPECIFICATIONS, SUCH AS, REBAR SIZE AND PLACEMENT LOCATIONS"



Vertical ICF Wall System

Tell: (515) 473-9255

Fax: (515) 974-4399

Toll free: 866-904-9255

All drawings and details shall be constructed in accordance with the local building code regulations, project engineering, and construction practices.

Design contained herein are protected by copyright, recipient acknowledges contents are property of Hobbs Building Systems, LLC., and shall be used only for construction purposes and not copied, used or reproduced, for any other purposes or projects without written permission from Hobbs Building Systems, LLC. all rights reserved. Hobbs Building Systems, LLC. 2009. Hobbs Building Systems, LLC reserves the right to make changes to the drawings/information shown without notice.


STANDARD CONTOUR DESIGN

FOUNDATION & UPPER LEVEL

WALL SECTION

@ COLUMN - DETAIL "B"

Date: 05/08/2009	Drawn By: S.K.V.	Scale: N.T.S.
Revision #: 1	DWG #: ST-50.03	
Revision Date: 12/11/2009		

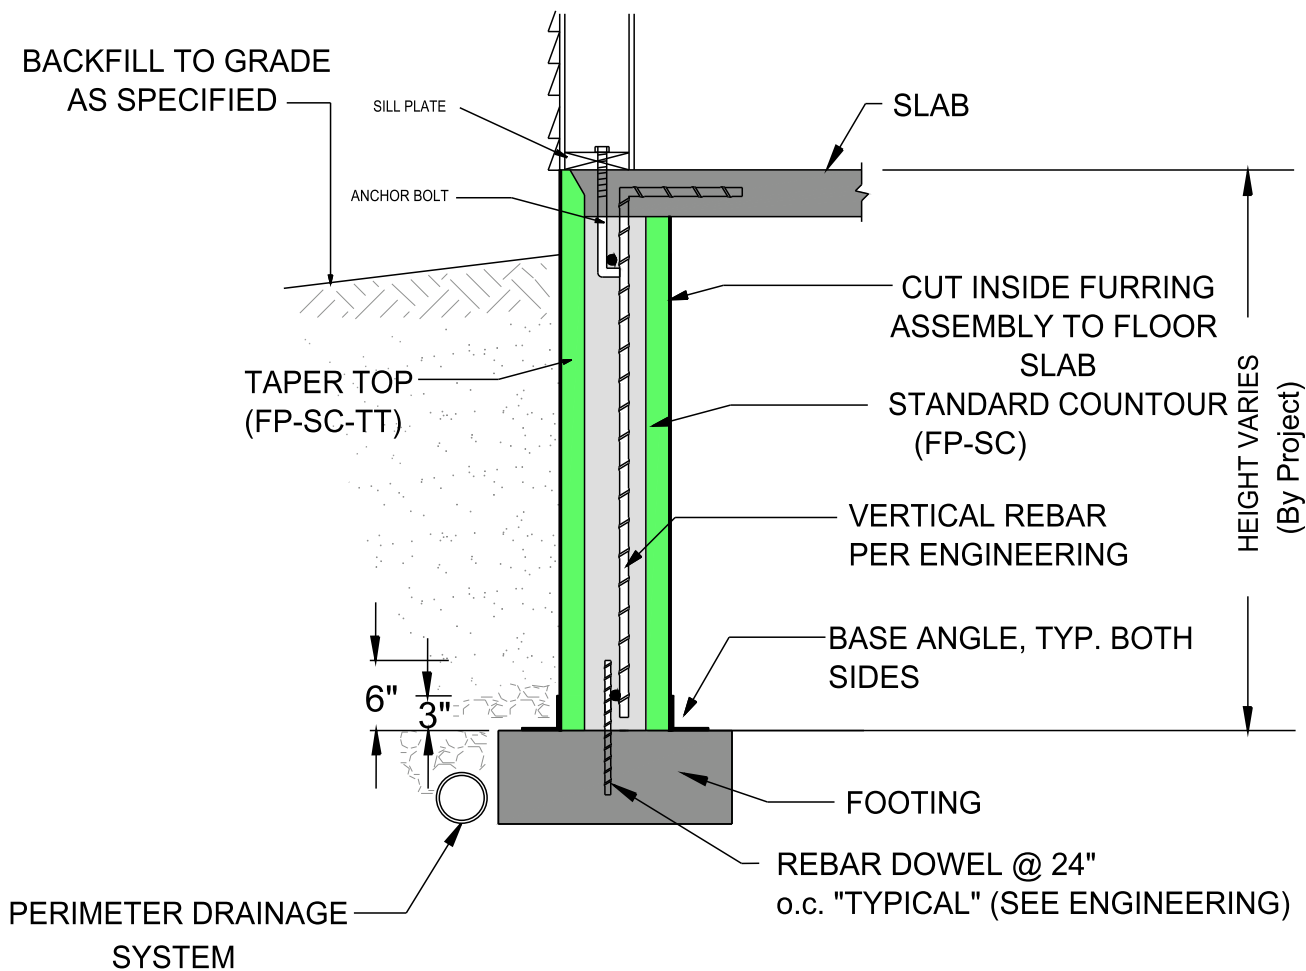

NOTE: "DRAWINGS ARE EXAMPLES ONLY. REFER TO PROJECT ENGINEERING FOR EXACT SPECIFICATIONS, SUCH AS, REBAR SIZE AND PLACEMENT LOCATIONS"



Vertical ICF Wall System

Tell: (515) 473-9255

Fax: (515) 974-4399


Toll free: 866-904-9255

All drawings and details shall be constructed in accordance with the local building code regulations, project engineering, and construction practices.

Design contained herein are protected by copyright, recipient acknowledges contents are property of Hobbs Building Systems, LLC., and shall be used only for construction purposes and not copied, used or reproduced, for any other purposes or projects without written permission from Hobbs Building Systems, LLC. all rights reserved. Hobbs Building Systems, LLC. 2009. Hobbs Building Systems, LLC reserves the right to make changes to the drawings/information shown without notice.

**STANDARD CONTOUR
AND TAPER TOP DESIGN
CONCRETE SLAB LEDGE
@ COLUMN**

Date: 05/08/2009	Drawn By: S.K.V.	Scale: N.T.S.
Revision #: 1	DWG #: ST-50.04	
Revision Date: 02/19/2010		

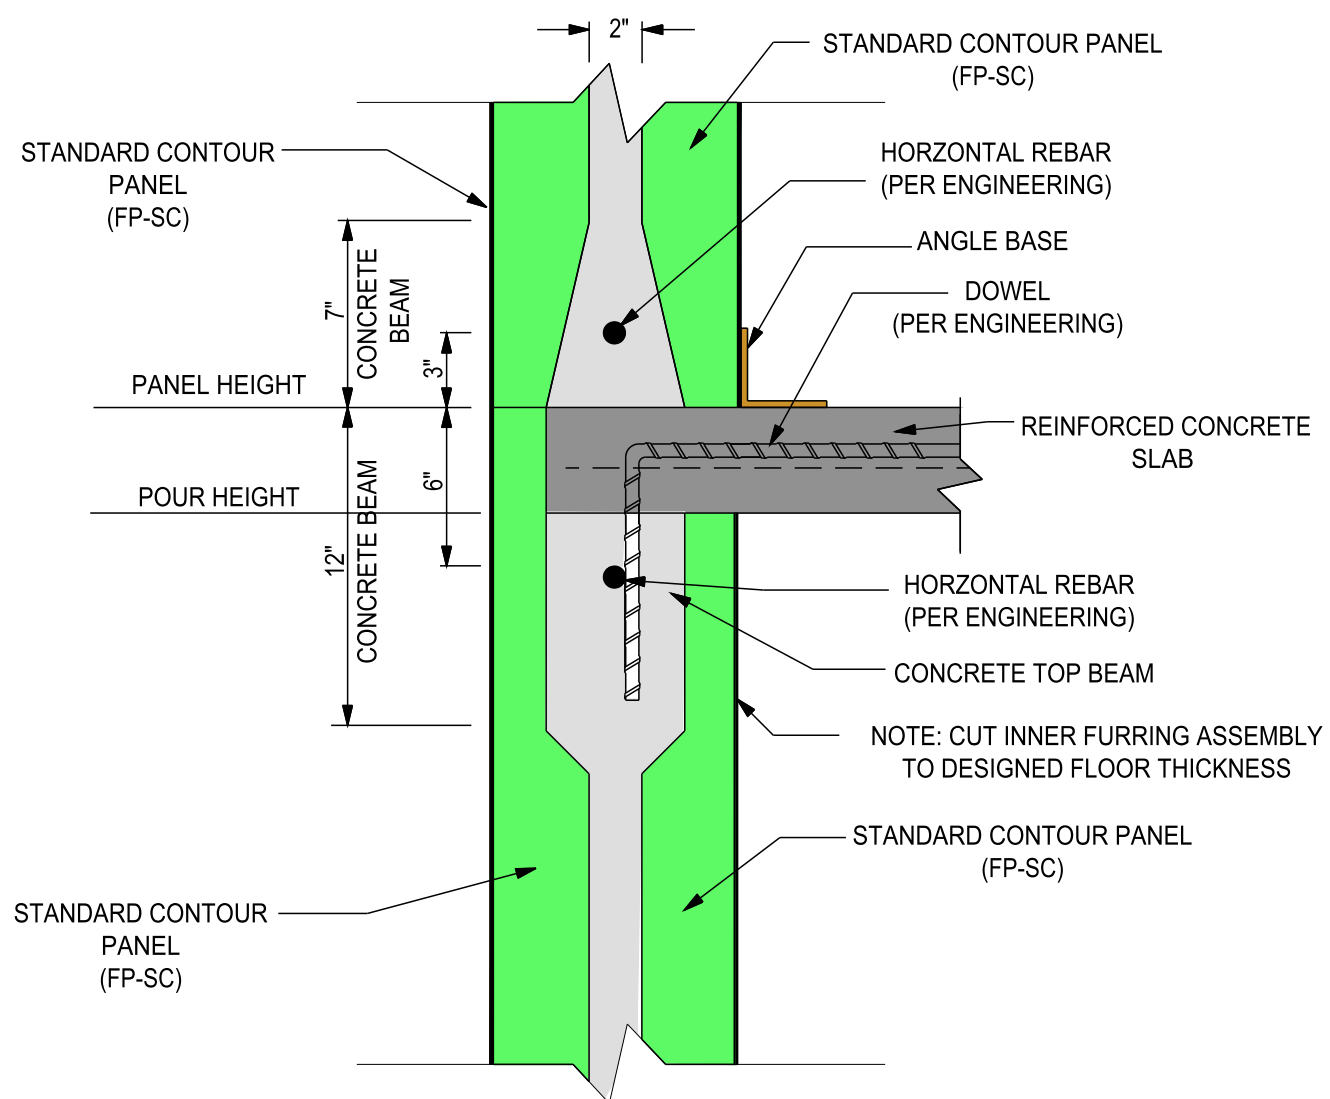

REINFORCED CONCRETE FLOOR SLAB DETAIL @ WEB EXTERIOR

NOTE: "DRAWINGS ARE EXAMPLES ONLY. REFER TO PROJECT ENGINEERING FOR EXACT SPECIFICATIONS, SUCH AS, REBAR SIZE AND PLACEMENT LOCATIONS"



Vertical ICF Wall System

Tell: (515) 473-9255
Fax: (515) 974-4399
Toll free: 866-904-9255


All drawings and details shall be constructed in accordance with the local building code regulations, project engineering, and construction practices.

Design contained herein are protected by copyright, recipient acknowledges contents are property of Hobbs Building Systems, LLC., and shall be used only for construction purposes and not copied, used or reproduced, for any other purposes or projects without written permission from Hobbs Building Systems, LLC. all rights reserved. Hobbs Building Systems, LLC. 2009. Hobbs Building Systems, LLC reserves the right to make changes to the drawings/information shown without notice.

STANDARD CONTOUR DESIGN

REINFORCED CONCRETE FLOOR
SLAB EXTERIOR DETAIL @ WEB

Date: 05/08/2009	Drawn By: S.K.V.	Scale: N.T.S.
Revision #: 1	DWG #:	ST-50.05
Revision Date: 02/19/2010		

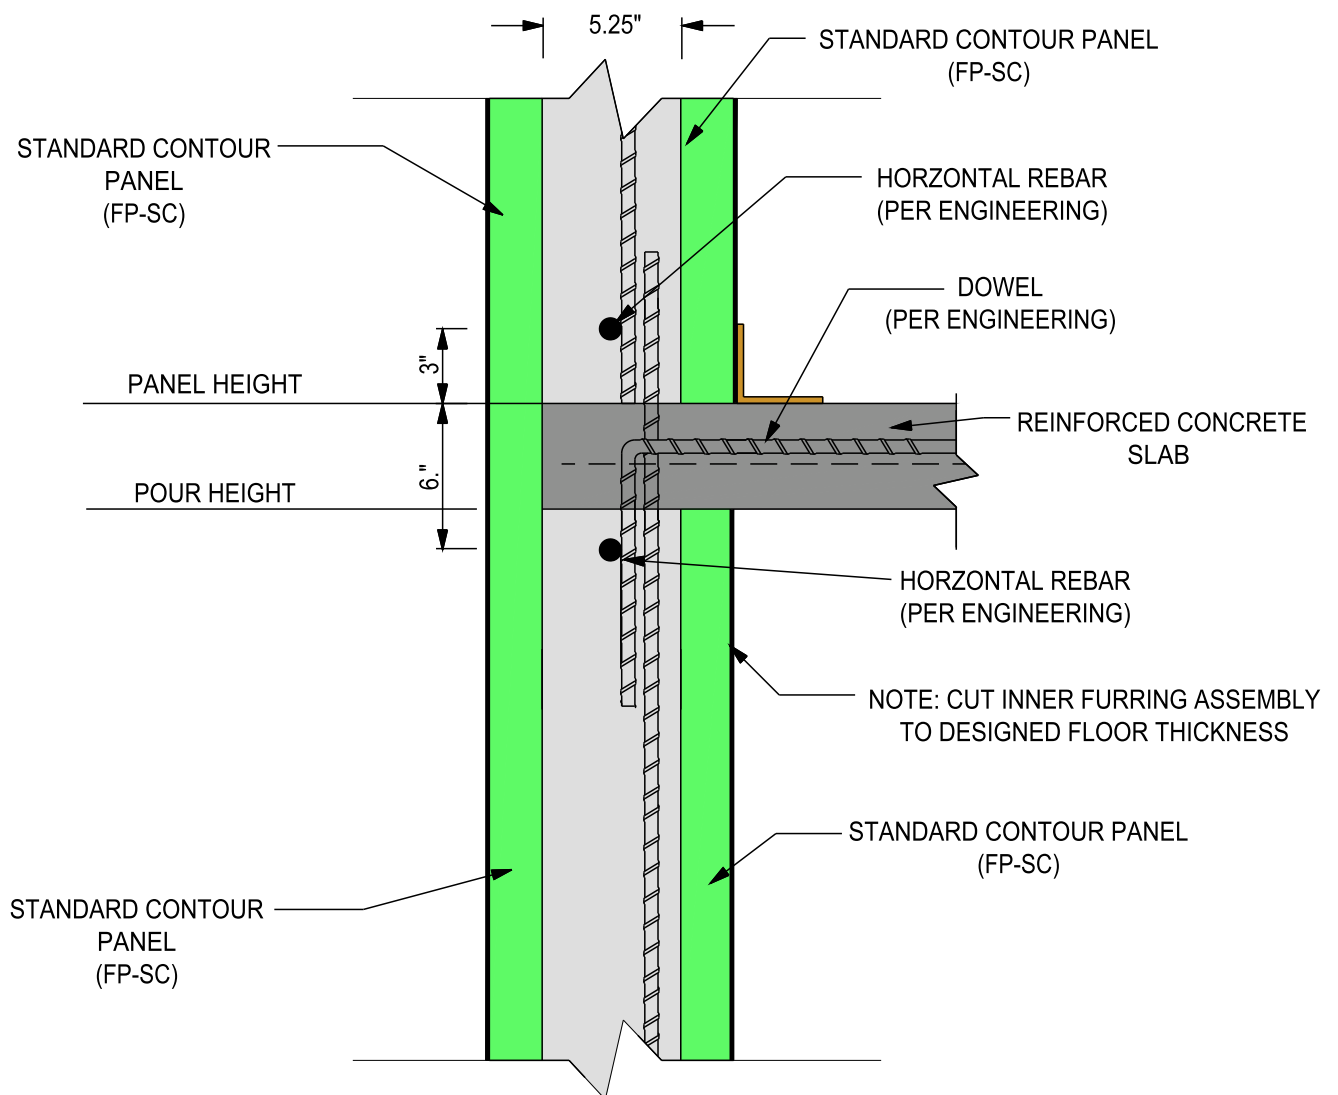

REINFORCED CONCRETE FLOOR SLAB DETAIL @ COLUMN EXTERIOR

NOTE: "DRAWINGS ARE EXAMPLES ONLY. REFER TO PROJECT ENGINEERING FOR EXACT SPECIFICATIONS, SUCH AS, REBAR SIZE AND PLACEMENT LOCATIONS"



Vertical ICF Wall System

Tell: (515) 473-9255
Fax: (515) 974-4399
Toll free: 866-904-9255


All drawings and details shall be constructed in accordance with the local building code regulations, project engineering, and construction practices.

Design contained herein are protected by copyright, recipient acknowledges contents are property of Hobbs Building Systems, LLC., and shall be used only for construction purposes and not copied, used or reproduced, for any other purposes or projects without written permission from Hobbs Building Systems, LLC. all rights reserved. Hobbs Building Systems, LLC. 2009. Hobbs Building Systems, LLC reserves the right to make changes to the drawings/information shown without notice.

STANDARD CONTOUR DESIGN

**REINFORCED CONCRETE FLOOR
SLAB EXTERIOR DETAIL @ COLUMN**

Date: 05/08/2009	Drawn By: S.K.V.	Scale: N.T.S.
Revision #: 1	DWG #: ST-50.06	
Revision Date: 02/19/2010		

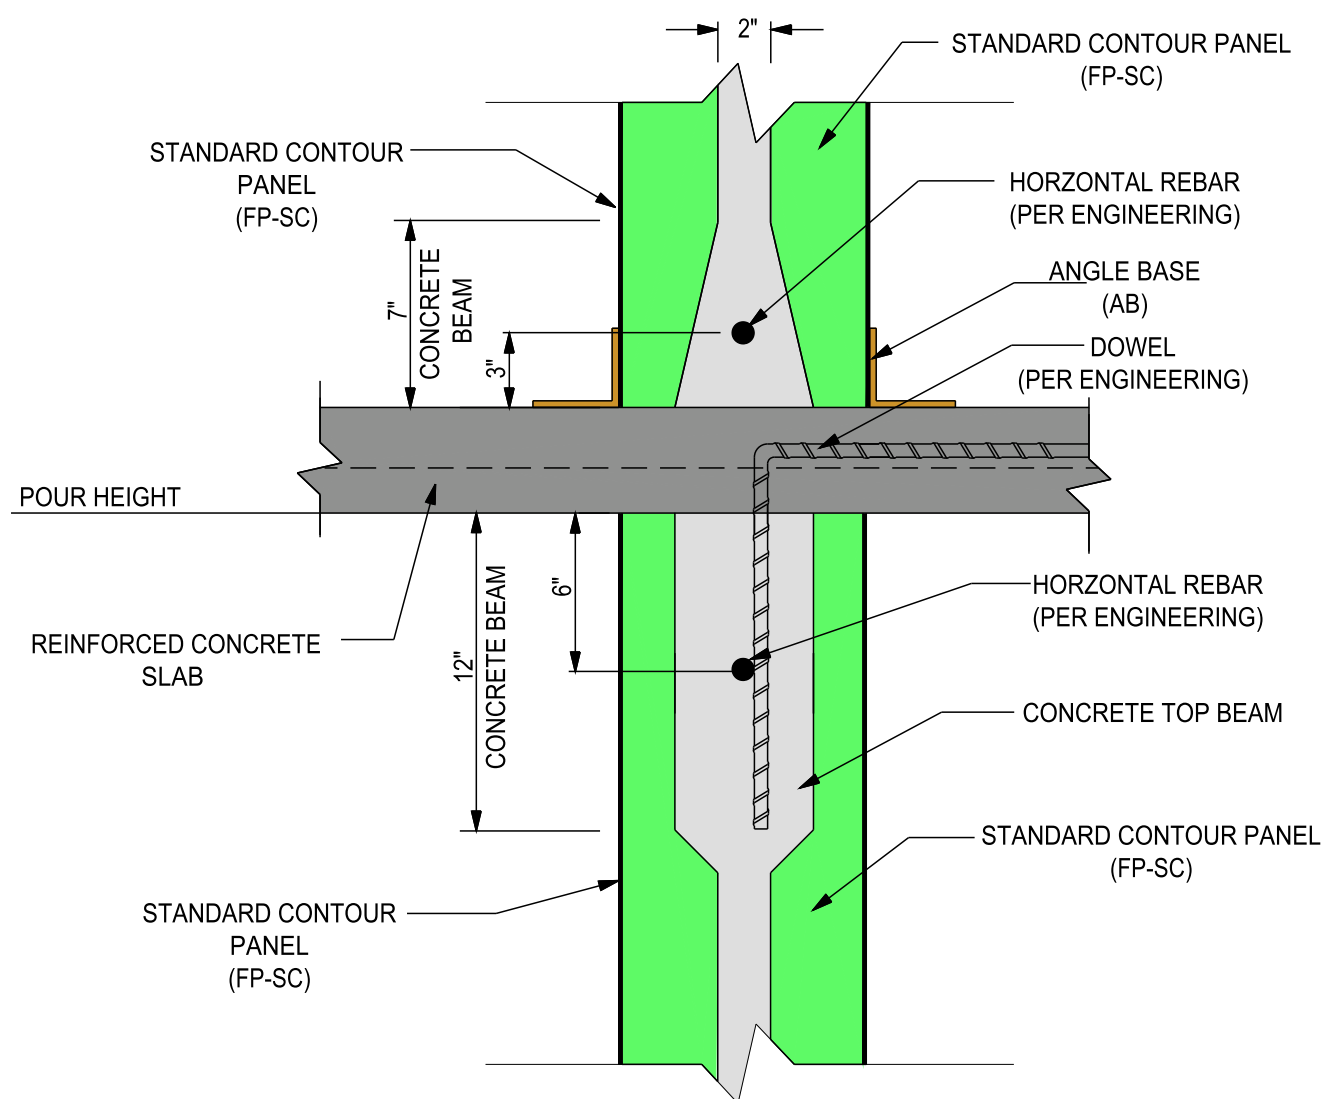

REINFORCED CONCRETE FLOOR SLAB DETAIL @ WEB INTERIOR

NOTE: "DRAWINGS ARE EXAMPLES ONLY. REFER TO PROJECT ENGINEERING FOR EXACT SPECIFICATIONS, SUCH AS, REBAR SIZE AND PLACEMENT LOCATIONS"



Vertical ICF Wall System

Tell: (515) 473-9255
Fax: (515) 974-4399
Toll free: 866-904-9255


All drawings and details shall be constructed in accordance with the local building code regulations, project engineering, and construction practices.

Design contained herein are protected by copyright, recipient acknowledges contents are property of Hobbs Building Systems, LLC., and shall be used only for construction purposes and not copied, used or reproduced, for any other purposes or projects without written permission from Hobbs Building Systems, LLC. all rights reserved. Hobbs Building Systems, LLC. 2009. Hobbs Building Systems, LLC reserves the right to make changes to the drawings/information shown without notice.

STANDARD CONTOUR DESIGN

**REINFORCED CONCRETE FLOOR
SLAB INTERIOR DETAIL @ WEB**

Date: 05/08/2009	Drawn By: S.K.V.	Scale: N.T.S.
Revision #: 1	DWG #: ST-50.07	
Revision Date: 01/19/2010		

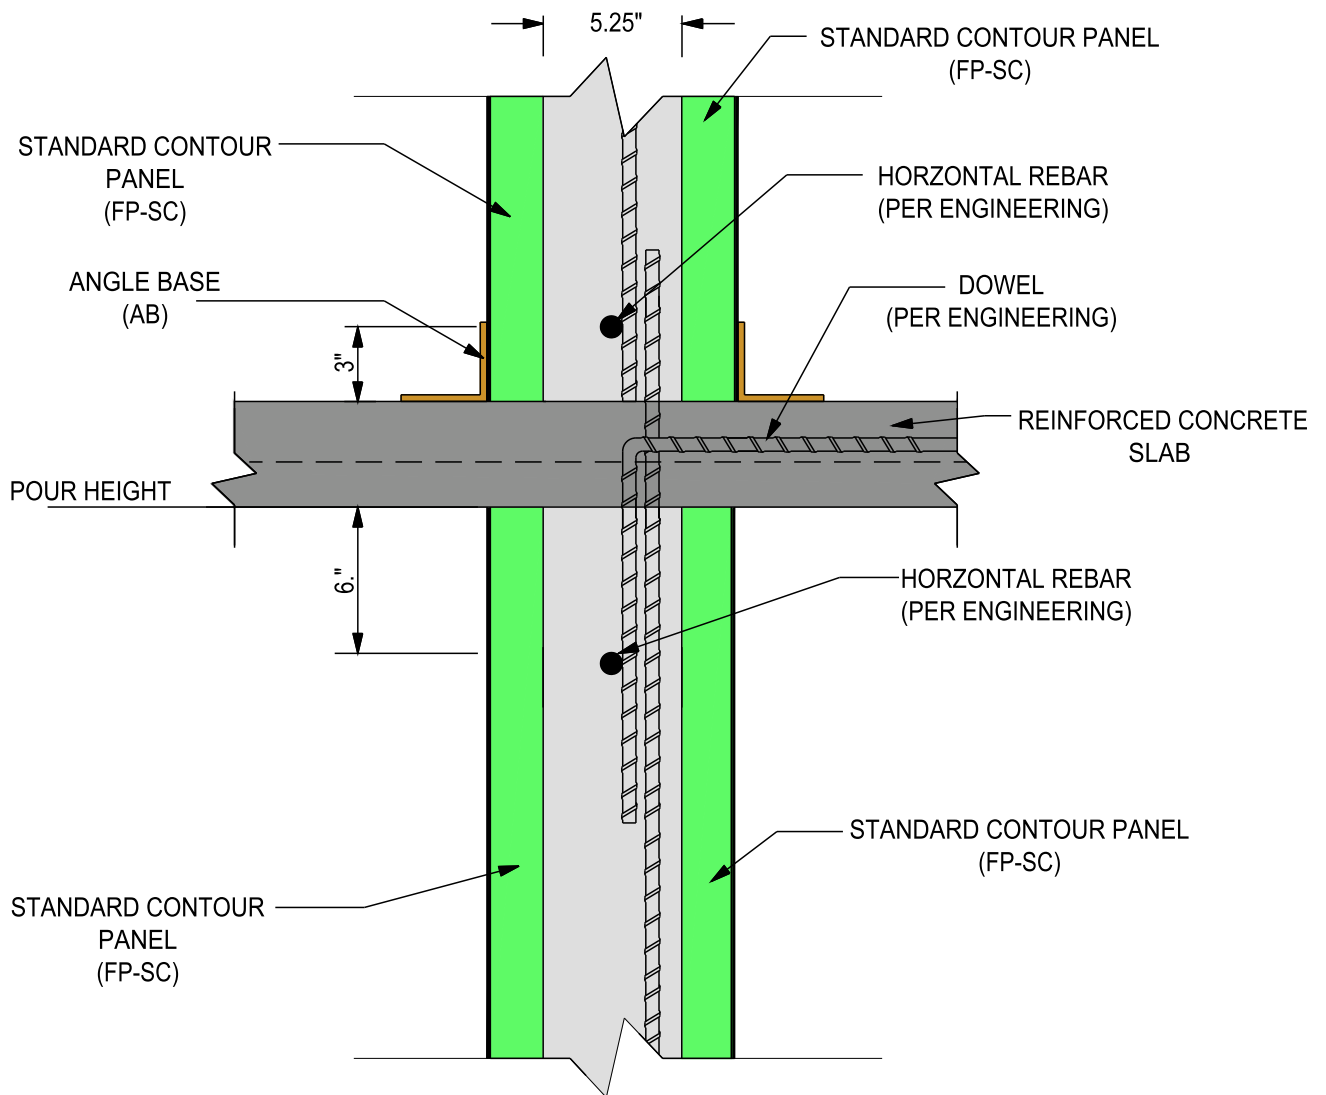

REINFORCED CONCRETE FLOOR SLAB DETAIL @ COLUMN INTERIOR

NOTE: "DRAWINGS ARE EXAMPLES ONLY. REFER TO PROJECT ENGINEERING FOR EXACT SPECIFICATIONS, SUCH AS, REBAR SIZE AND PLACEMENT LOCATIONS"



Vertical ICF Wall System

Tell: (515) 473-9255
 Fax: (515) 974-4399
 Toll free: 866-904-9255


All drawings and details shall be constructed in accordance with the local building code regulations, project engineering, and construction practices.

Design contained herein are protected by copyright, recipient acknowledges contents are property of Hobbs Building Systems, LLC., and shall be used only for construction purposes and not copied, used or reproduced, for any other purposes or projects without written permission from Hobbs Building Systems, LLC. all rights reserved. Hobbs Building Systems, LLC. 2009. Hobbs Building Systems, LLC reserves the right to make changes to the drawings/information shown without notice.

STANDARD CONTOUR DESIGN

**REINFORCED CONCRETE FLOOR
SLAB INTERIOR DETAIL @ COLUMN**

Date: 05/08/2009	Drawn By: S.K.V.	Scale: N.T.S.
Revision #: 1	DWG #: ST-50.08	
Revision Date: 01/19/2010		

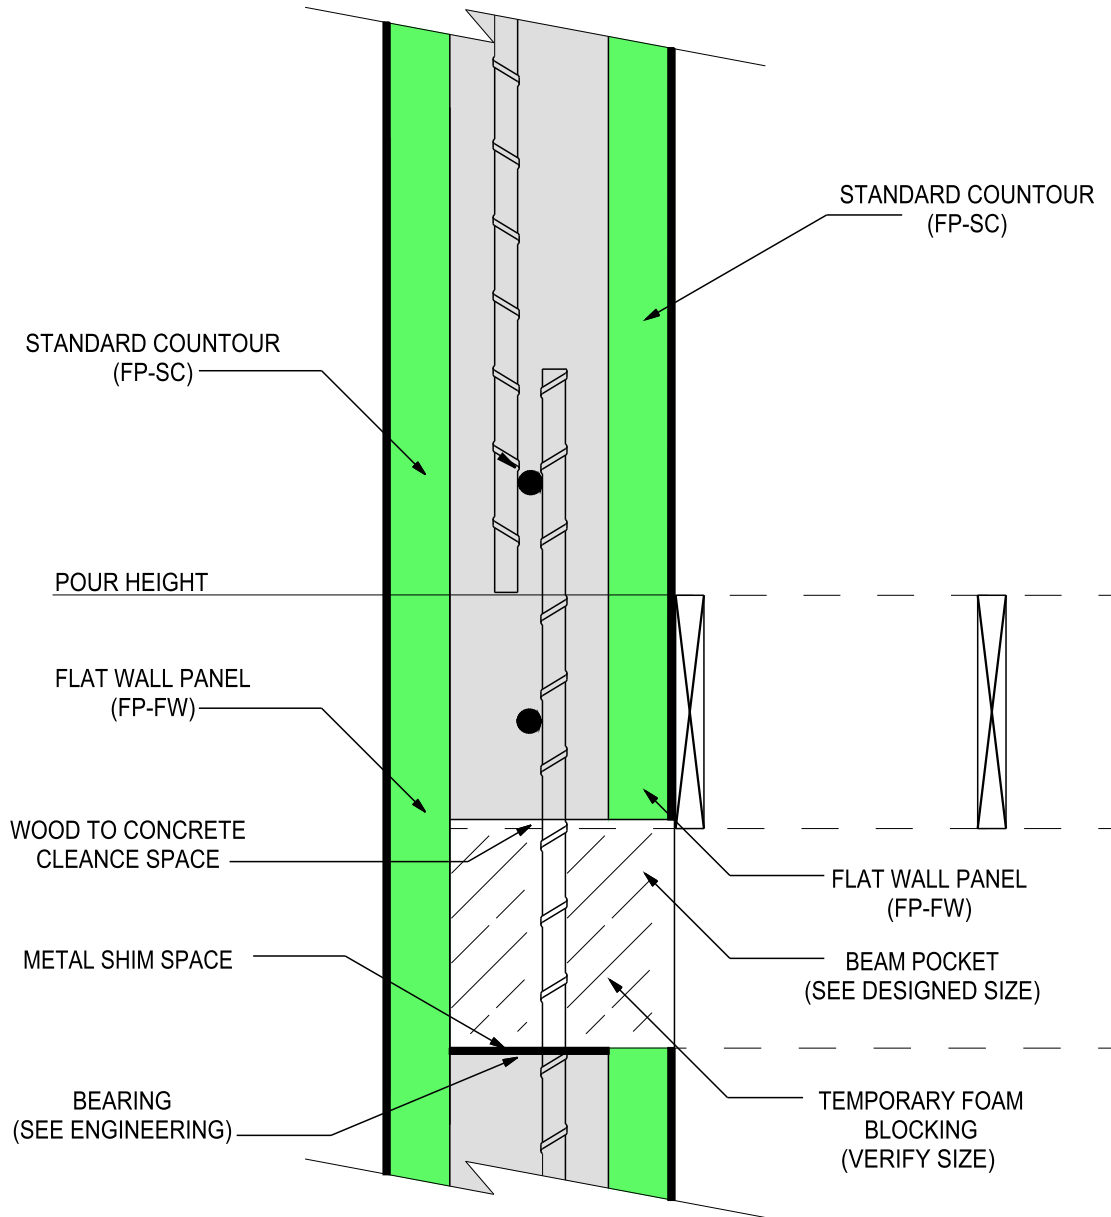

BEAM POCKET @ COLUMN

NOTE: "DRAWINGS ARE EXAMPLES ONLY. REFER TO PROJECT ENGINEERING FOR EXACT SPECIFICATIONS, SUCH AS, REBAR SIZE AND PLACEMENT LOCATIONS"



Vertical ICF Wall System

Tell: (515) 473-9255

Fax: (515) 974-4399

Toll free: 866-904-9255


All drawings and details shall be constructed in accordance with the local building code regulations, project engineering, and construction practices.

Design contained herein are protected by copyright, recipient acknowledges contents are property of Hobbs Building Systems, LLC., and shall be used only for construction purposes and not copied, used or reproduced, for any other purposes or projects without written permission from Hobbs Building Systems, LLC. all rights reserved. Hobbs Building Systems, LLC. 2009. Hobbs Building Systems, LLC reserves the right to make changes to the drawings/information shown without notice.

STANDARD COUNTOUR DESIGN

BEAM POCKET @ COLUMN

Date: 05/08/2009	Drawn By: S.K.V.	Scale: N.T.S.
Revision #: 1	DWG #: ST-50.09	
Revision Date: 02/19/2010		

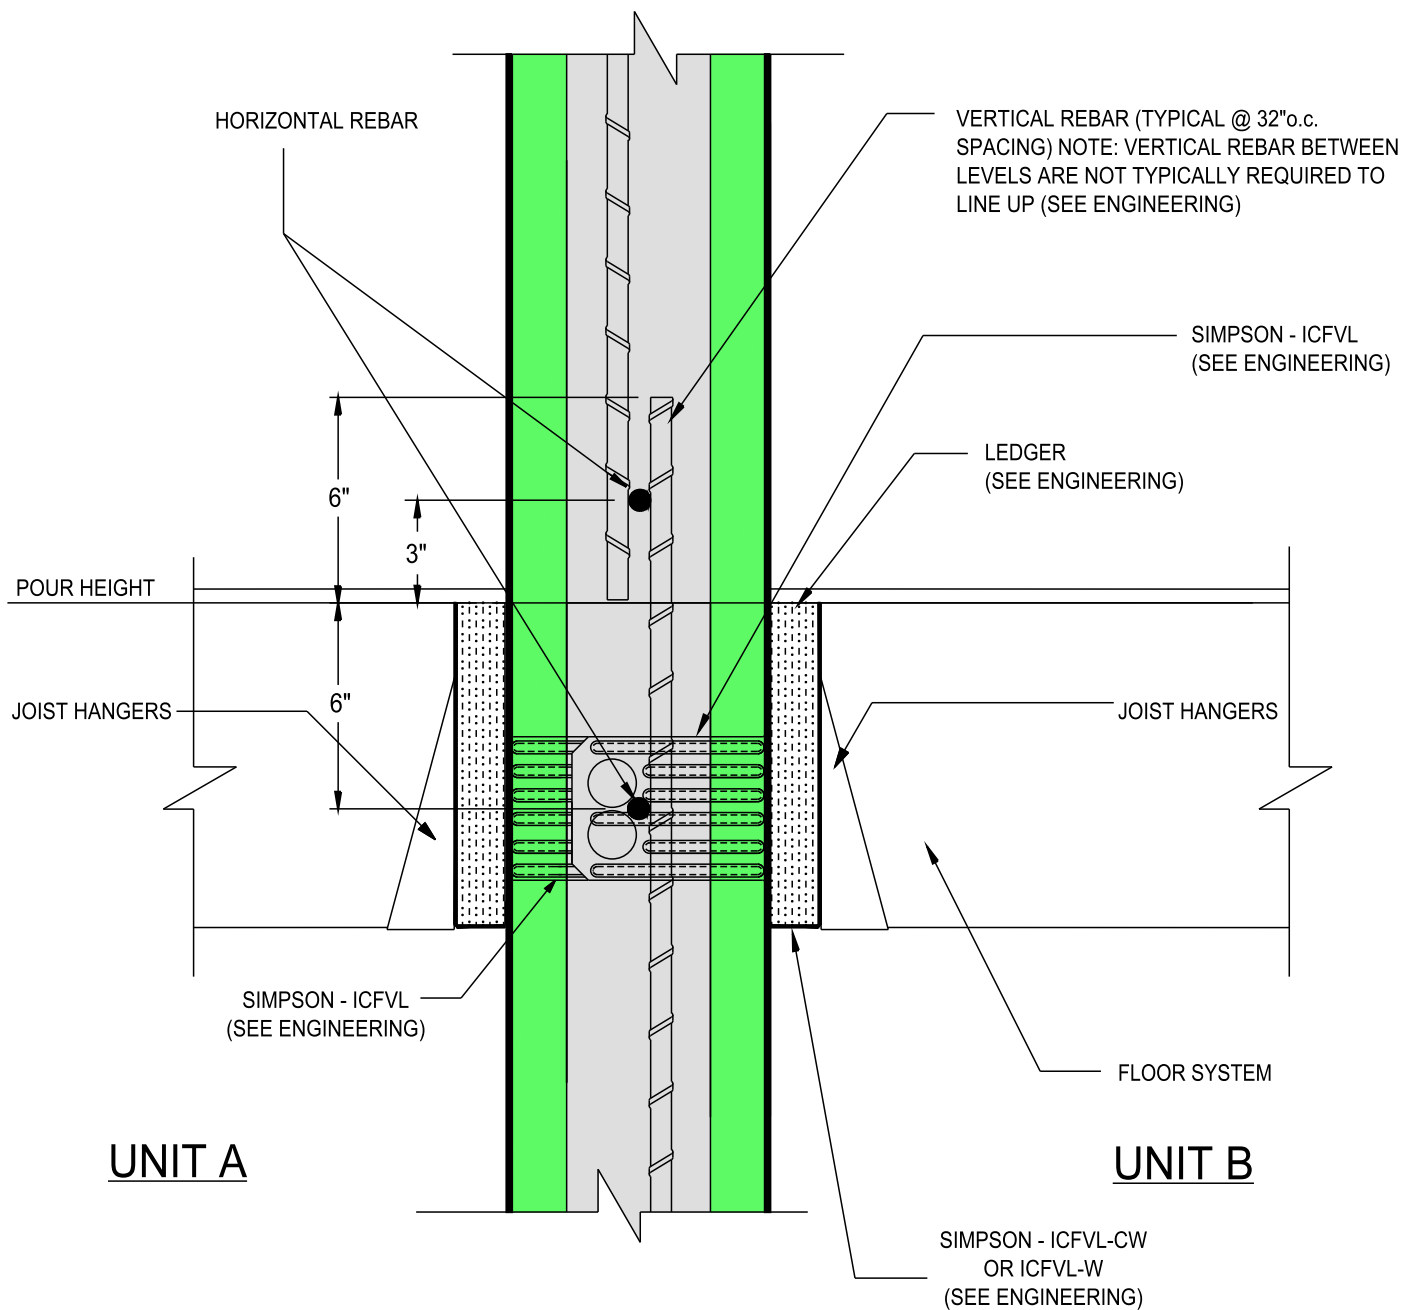

PARTY WALL JOIST PERPENDICULAR @ COLUMN

NOTE: "DRAWINGS ARE EXAMPLES ONLY. REFER TO PROJECT ENGINEERING FOR EXACT SPECIFICATIONS, SUCH AS, REBAR SIZE AND PLACEMENT LOCATIONS"



Vertical ICF Wall System

Tell: (515) 473-9255

Fax: (515) 974-4399

Toll free: 866-904-9255

All drawings and details shall be constructed in accordance with the local building code regulations, project engineering, and construction practices.

Design contained herein are protected by copyright, recipient acknowledges contents are property of Hobbs Building Systems, LLC., and shall be used only for construction purposes and not copied, used or reproduced, for any other purposes or projects without written permission from Hobbs Building Systems, LLC. all rights reserved. Hobbs Building Systems, LLC. 2009. Hobbs Building Systems, LLC reserves the right to make changes to the drawings/information shown without notice.

STANDARD CONTOUR DESIGN

PARTY WALL
JOIST PERPENDICULAR
@ COLUMN

Date:
05/08/2009

Drawn By:
S.K.V.


Scale:
N.T.S.

Revision #:
1

DWG #:

Revision Date:
02/19/2010

ST-50.10

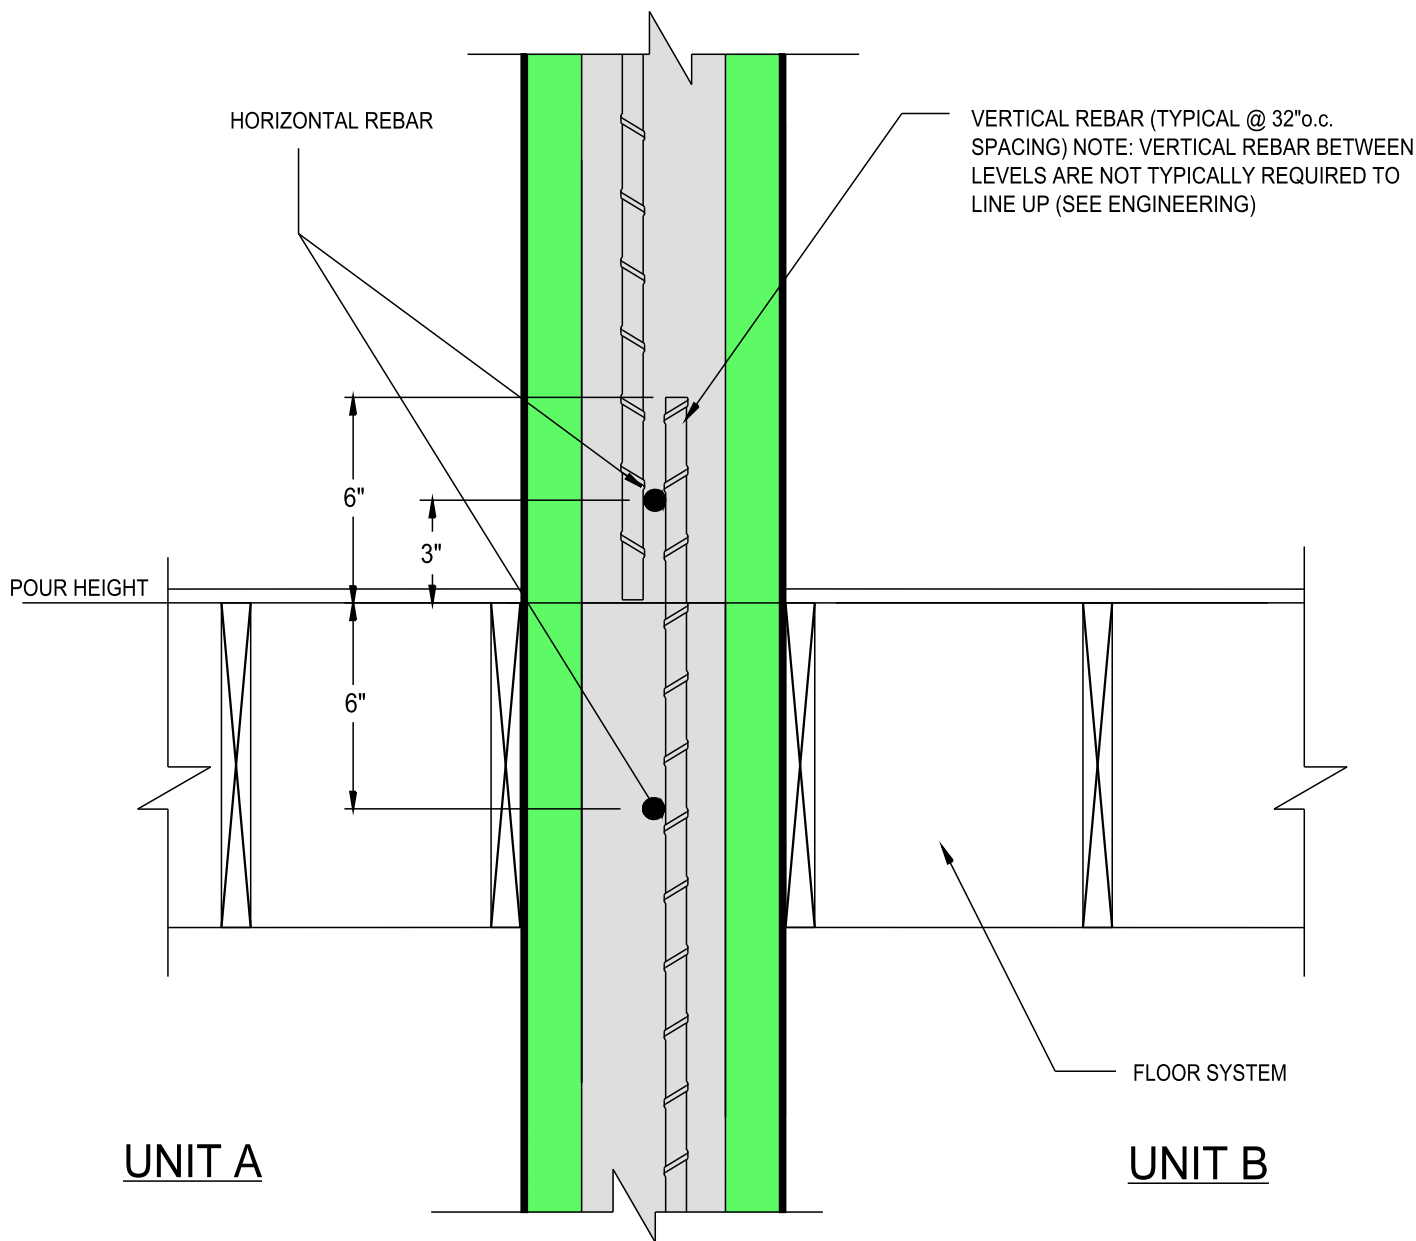

PARTY WALL JOIST PARALLEL @ COLUMN

NOTE: "DRAWINGS ARE EXAMPLES ONLY. REFER TO PROJECT ENGINEERING FOR EXACT SPECIFICATIONS, SUCH AS, REBAR SIZE AND PLACEMENT LOCATIONS"



Vertical ICF Wall System

Tell: (515) 473-9255

Fax: (515) 974-4399

Toll free: 866-904-9255


All drawings and details shall be constructed in accordance with the local building code regulations, project engineering, and construction practices.

Design contained herein are protected by copyright, recipient acknowledges contents are property of Hobbs Building Systems, LLC., and shall be used only for construction purposes and not copied, used or reproduced, for any other purposes or projects without written permission from Hobbs Building Systems, LLC. all rights reserved. Hobbs Building Systems, LLC. 2009. Hobbs Building Systems, LLC reserves the right to make changes to the drawings/information shown without notice.

STANDARD CONTOUR DESIGN

**PARTY WALL
JOIST PARALLEL
@ COLUMN**

Date: 05/08/2009	Drawn By: S.K.V.	Scale: N.T.S.
Revision #: 1	DWG #: ST-50.11	
Revision Date: 02/19/2010		

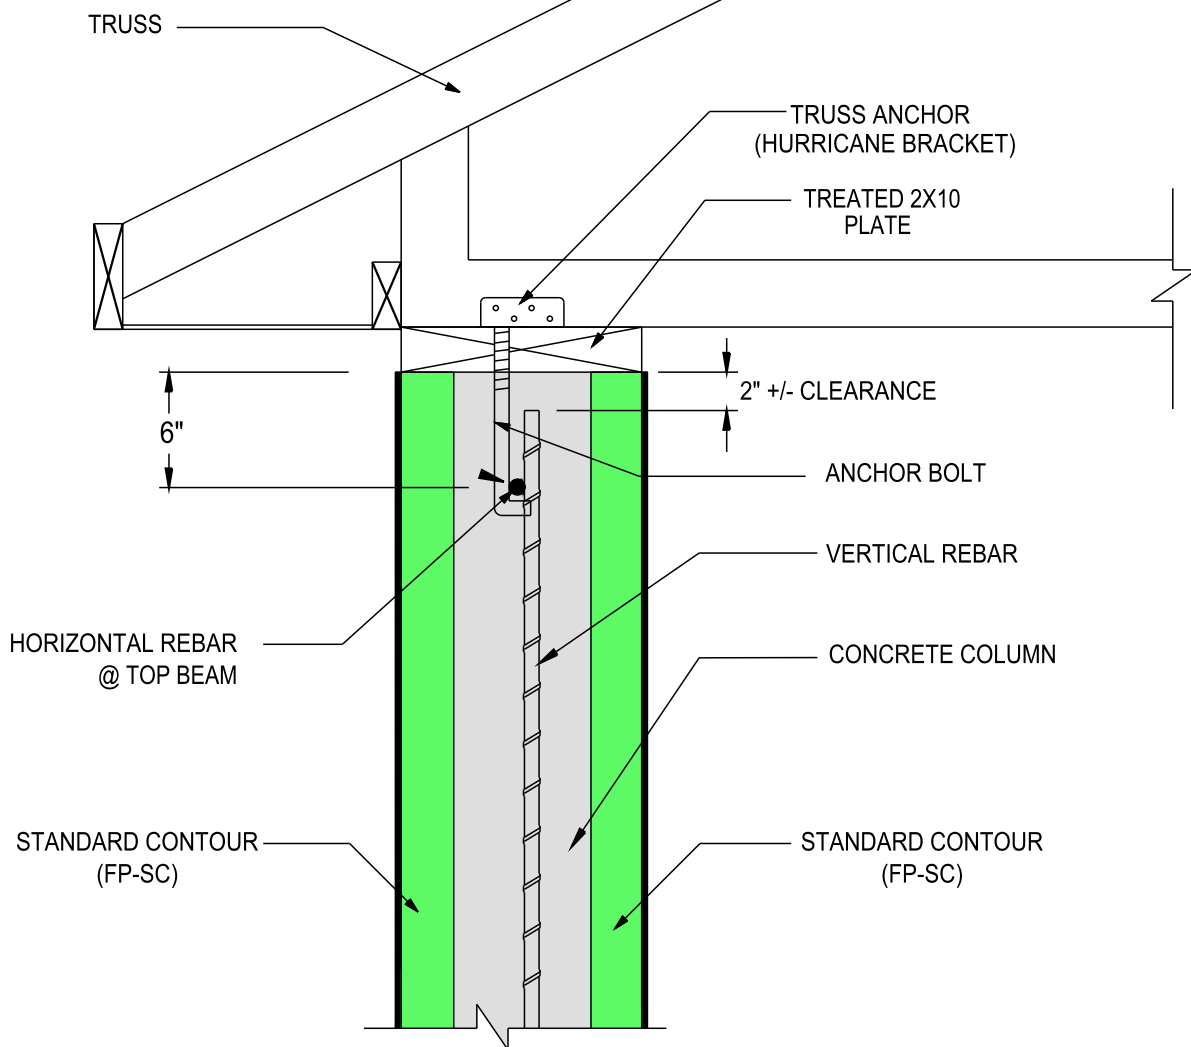

FOUNDATION TO TRUSS SECTION @ COLUMN "A"

NOTE: "DRAWINGS ARE EXAMPLES ONLY. REFER TO PROJECT ENGINEERING FOR EXACT SPECIFICATIONS, SUCH AS, REBAR SIZE AND PLACEMENT LOCATIONS"



Vertical ICF Wall System

Tell: (515) 473-9255

Fax: (515) 974-4399

Toll free: 866-904-9255

All drawings and details shall be constructed in accordance with the local building code regulations, project engineering, and construction practices.

Design contained herein are protected by copyright, recipient acknowledges contents are property of Hobbs Building Systems, LLC., and shall be used only for construction purposes and not copied, used or reproduced, for any other purposes or projects without written permission from Hobbs Building Systems, LLC. all rights reserved. Hobbs Building Systems, LLC. 2009. Hobbs Building Systems, LLC reserves the right to make changes to the drawings/information shown without notice.

STANDARD CONTOUR DESIGN
FOUNDATION TO TRUSS
SECTION @
COLUMN "A"

Date:
05/08/2009

Drawn By:
S.K.V.


Scale:
N.T.S.

Revision #:
1

DWG #:

Revision Date:
02/19/2010

ST-50.12

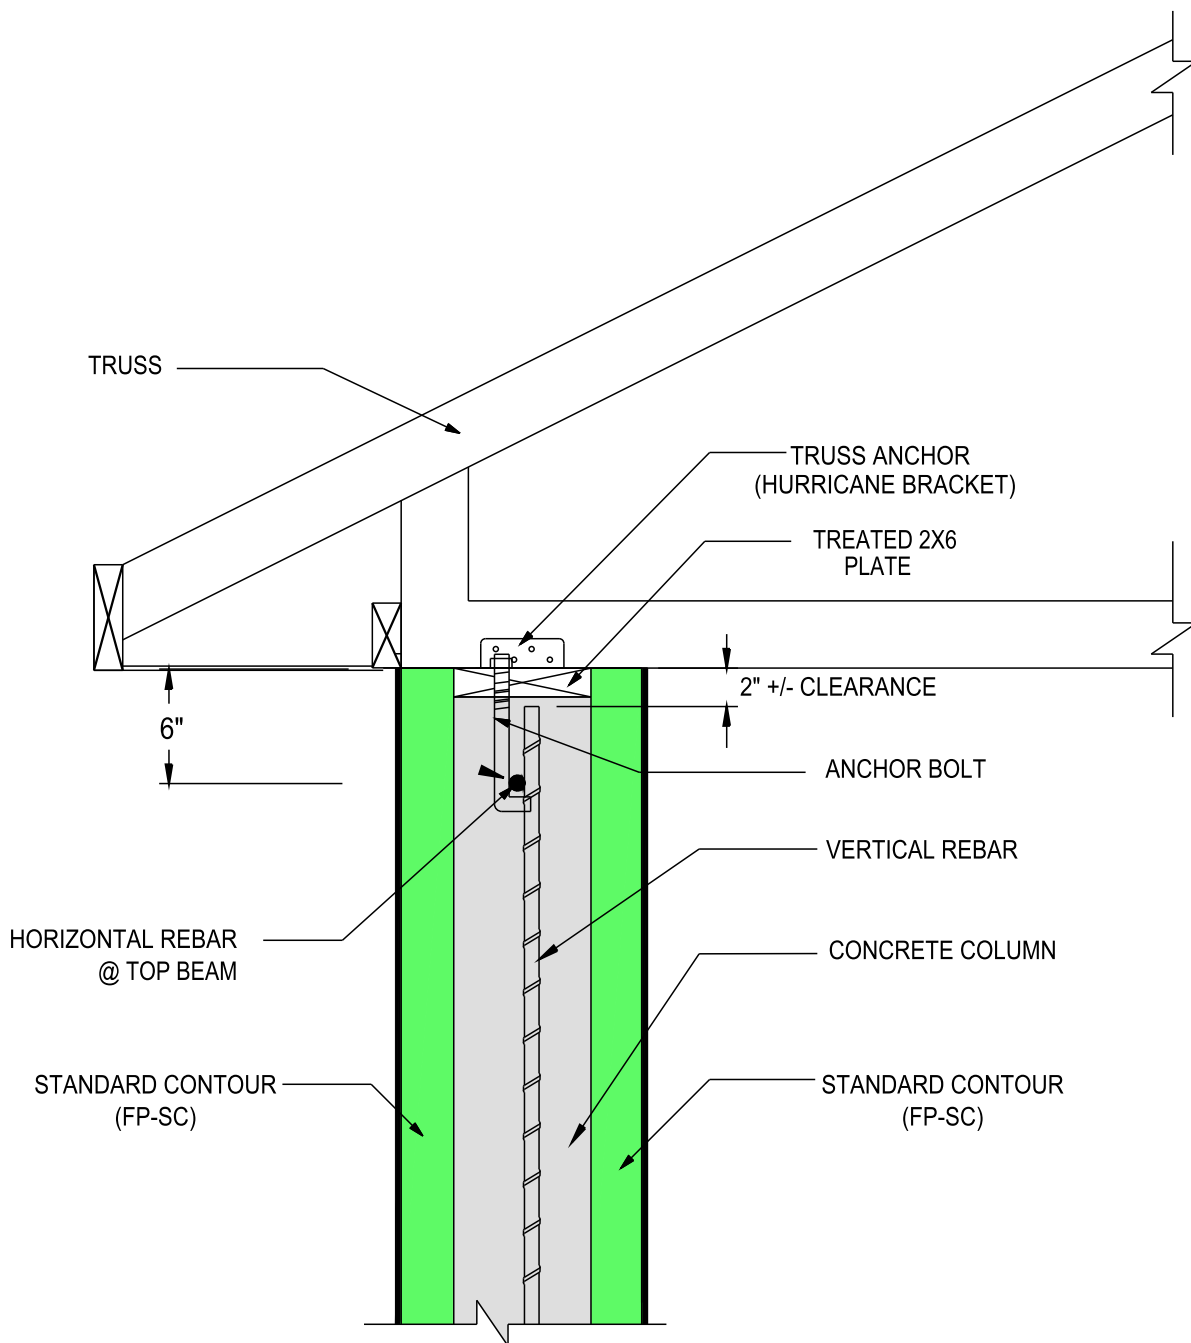

FOUNDATION TO TRUSS SECTION @ COLUMN "B"

NOTE: "DRAWINGS ARE EXAMPLES ONLY. REFER TO PROJECT ENGINEERING FOR EXACT SPECIFICATIONS, SUCH AS, REBAR SIZE AND PLACEMENT LOCATIONS"



Vertical ICF Wall System

Tell: (515) 473-9255

Fax: (515) 974-4399


Toll free: 866-904-9255

All drawings and details shall be constructed in accordance with the local building code regulations, project engineering, and construction practices.

Design contained herein are protected by copyright, recipient acknowledges contents are property of Hobbs Building Systems, LLC., and shall be used only for construction purposes and not copied, used or reproduced, for any other purposes or projects without written permission from Hobbs Building Systems, LLC. all rights reserved. Hobbs Building Systems, LLC. 2009. Hobbs Building Systems, LLC reserves the right to make changes to the drawings/information shown without notice.

STANDARD CONTOUR DESIGN FOUNDATION TO TRUSS SECTION @ COLUMN "B"

Date: 05/08/2009	Drawn By: S.K.V.	Scale: N.T.S.
Revision #: 1	DWG #: ST-50.13	
Revision Date: 02/19/2010		

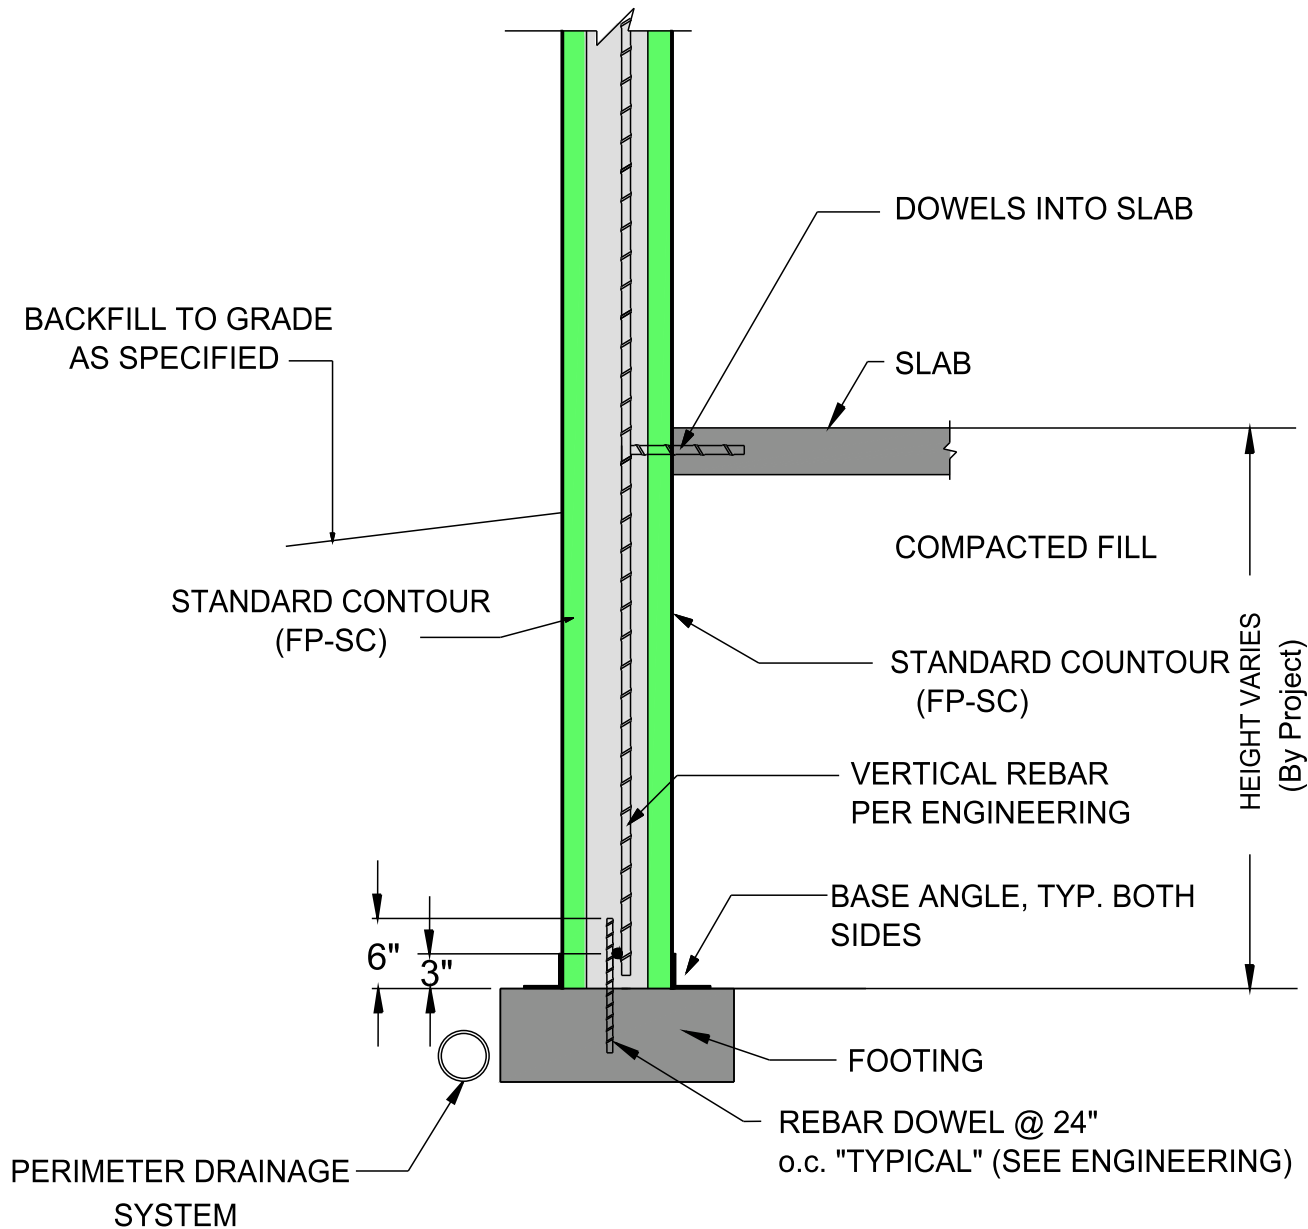

NOTE: "DRAWINGS ARE EXAMPLES ONLY. REFER TO PROJECT ENGINEERING FOR EXACT SPECIFICATIONS, SUCH AS, REBAR SIZE AND PLACEMENT LOCATIONS"



Vertical ICF Wall System

Tell: (515) 473-9255

Fax: (515) 974-4399

Toll free: 866-904-9255


All drawings and details shall be constructed in accordance with the local building code regulations, project engineering, and construction practices.

Design contained herein are protected by copyright, recipient acknowledges contents are property of Hobbs Building Systems, LLC., and shall be used only for construction purposes and not copied, used or reproduced, for any other purposes or projects without written permission from Hobbs Building Systems, LLC. all rights reserved. Hobbs Building Systems, LLC. 2009. Hobbs Building Systems, LLC reserves the right to make changes to the drawings/information shown without notice.

STANDARD CONTOUR
CONCRETE SLAB
@ COLUMN

Date: 05/08/2009	Drawn By: S.K.V.	Scale: N.T.S.
Revision #: 1	DWG #: ST-50.14	
Revision Date: 02/19/2010		

HORIZONTAL REBAR
@ TOP BEAM

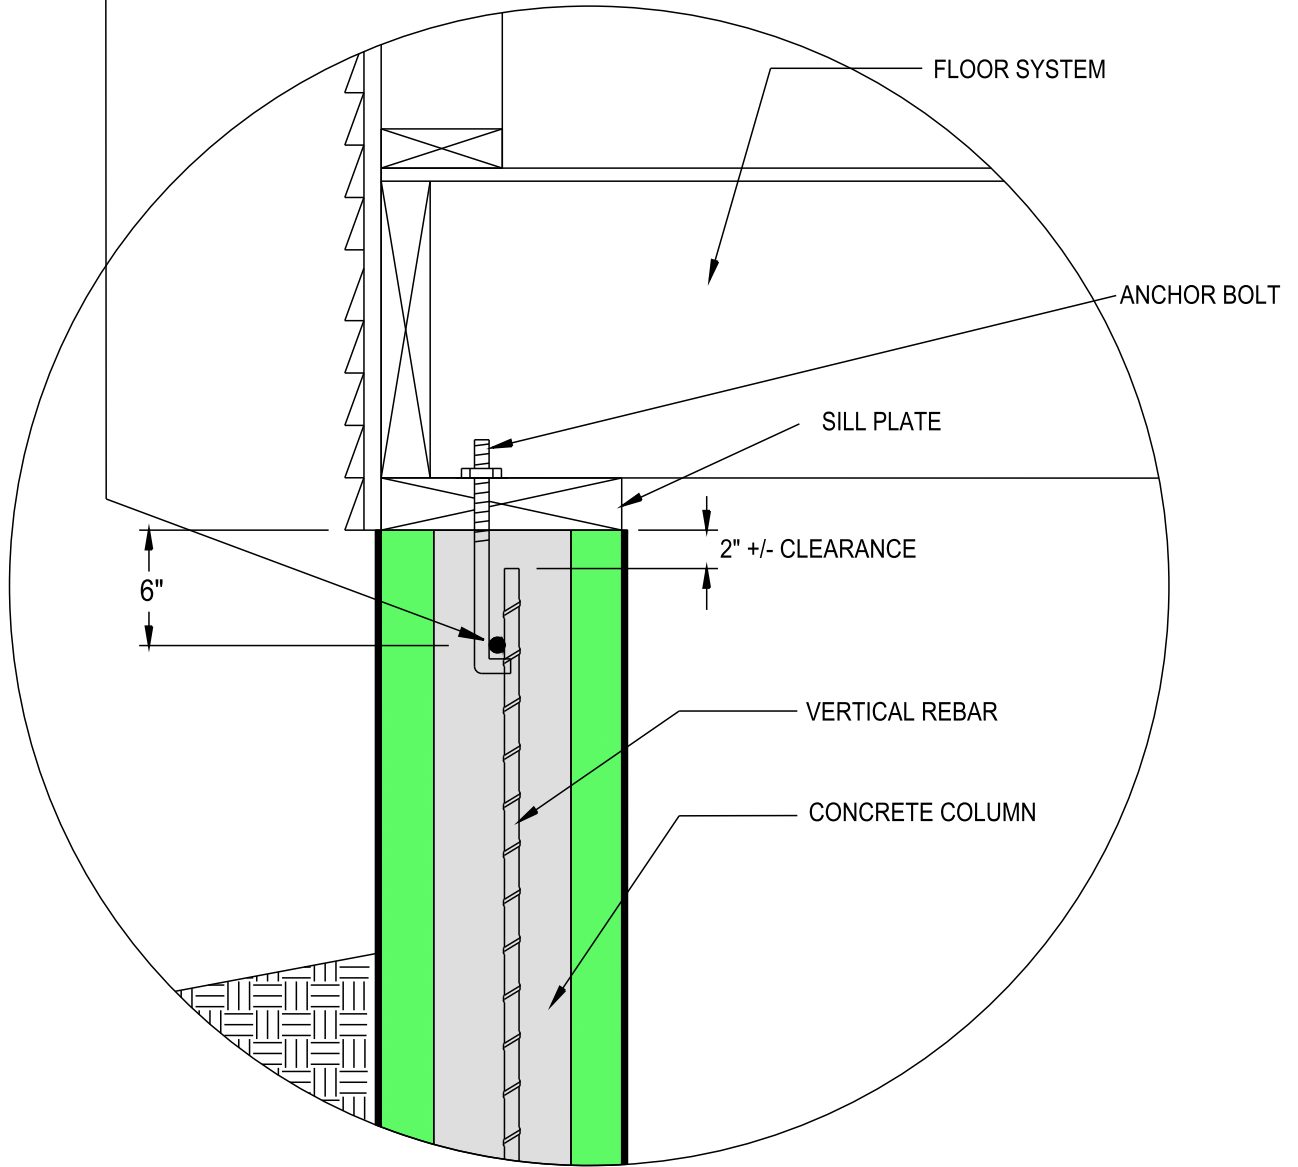

FOUNDATION ONLY WALL SECTION @ COLUMN - DETAIL "A"

NOTE: "DRAWINGS ARE EXAMPLES ONLY. REFER TO PROJECT ENGINEERING FOR EXACT SPECIFICATIONS, SUCH AS, REBAR SIZE AND PLACEMENT LOCATIONS"



Vertical ICF Wall System

Tell: (515) 473-9255

Fax: (515) 974-4399

Toll free: 866-904-9255


All drawings and details shall be constructed in accordance with the local building code regulations, project engineering, and construction practices.

Design contained herein are protected by copyright, recipient acknowledges contents are property of Hobbs Building Systems, LLC., and shall be used only for construction purposes and not copied, used or reproduced, for any other purposes or projects without written permission from Hobbs Building Systems, LLC. all rights reserved. Hobbs Building Systems, LLC. 2009. Hobbs Building Systems, LLC reserves the right to make changes to the drawings/information shown without notice.

STANDARD CONTOUR DESIGN

FOUNDATION ONLY
WALL SECTION @
COLUMN - DETAIL "A"


Date: 05/08/2009	Drawn By: S.K.V.	Scale: N.T.S.
Revision #: 1	DWG #: ST-50.15	
Revision Date: 12/11/2009		

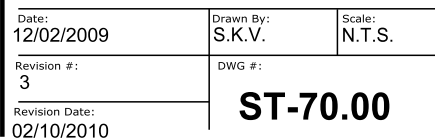




Toll free: 866-904-9255

ST-70.01

 

Design contained herein are protected by copyright, recipient acknowledges contents are property of Hobbs Building Systems, LLC., and shall be used only for construction purposes and not copied, used or reproduced, for any other purposes or projects without written permission from Hobbs Building Systems, LLC. all rights reserved. Hobbs Building Systems, LLC. 2009. Hobbs Building Systems, LLC reserves the right to make changes to the drawings/information shown without notice.

Date: 12/02/2009	Drawn By: S.K.V.	Scale: N.T.S.
Revision #: 1	DWG #:	ST-70.02
Revision Date: 02/19/2010		

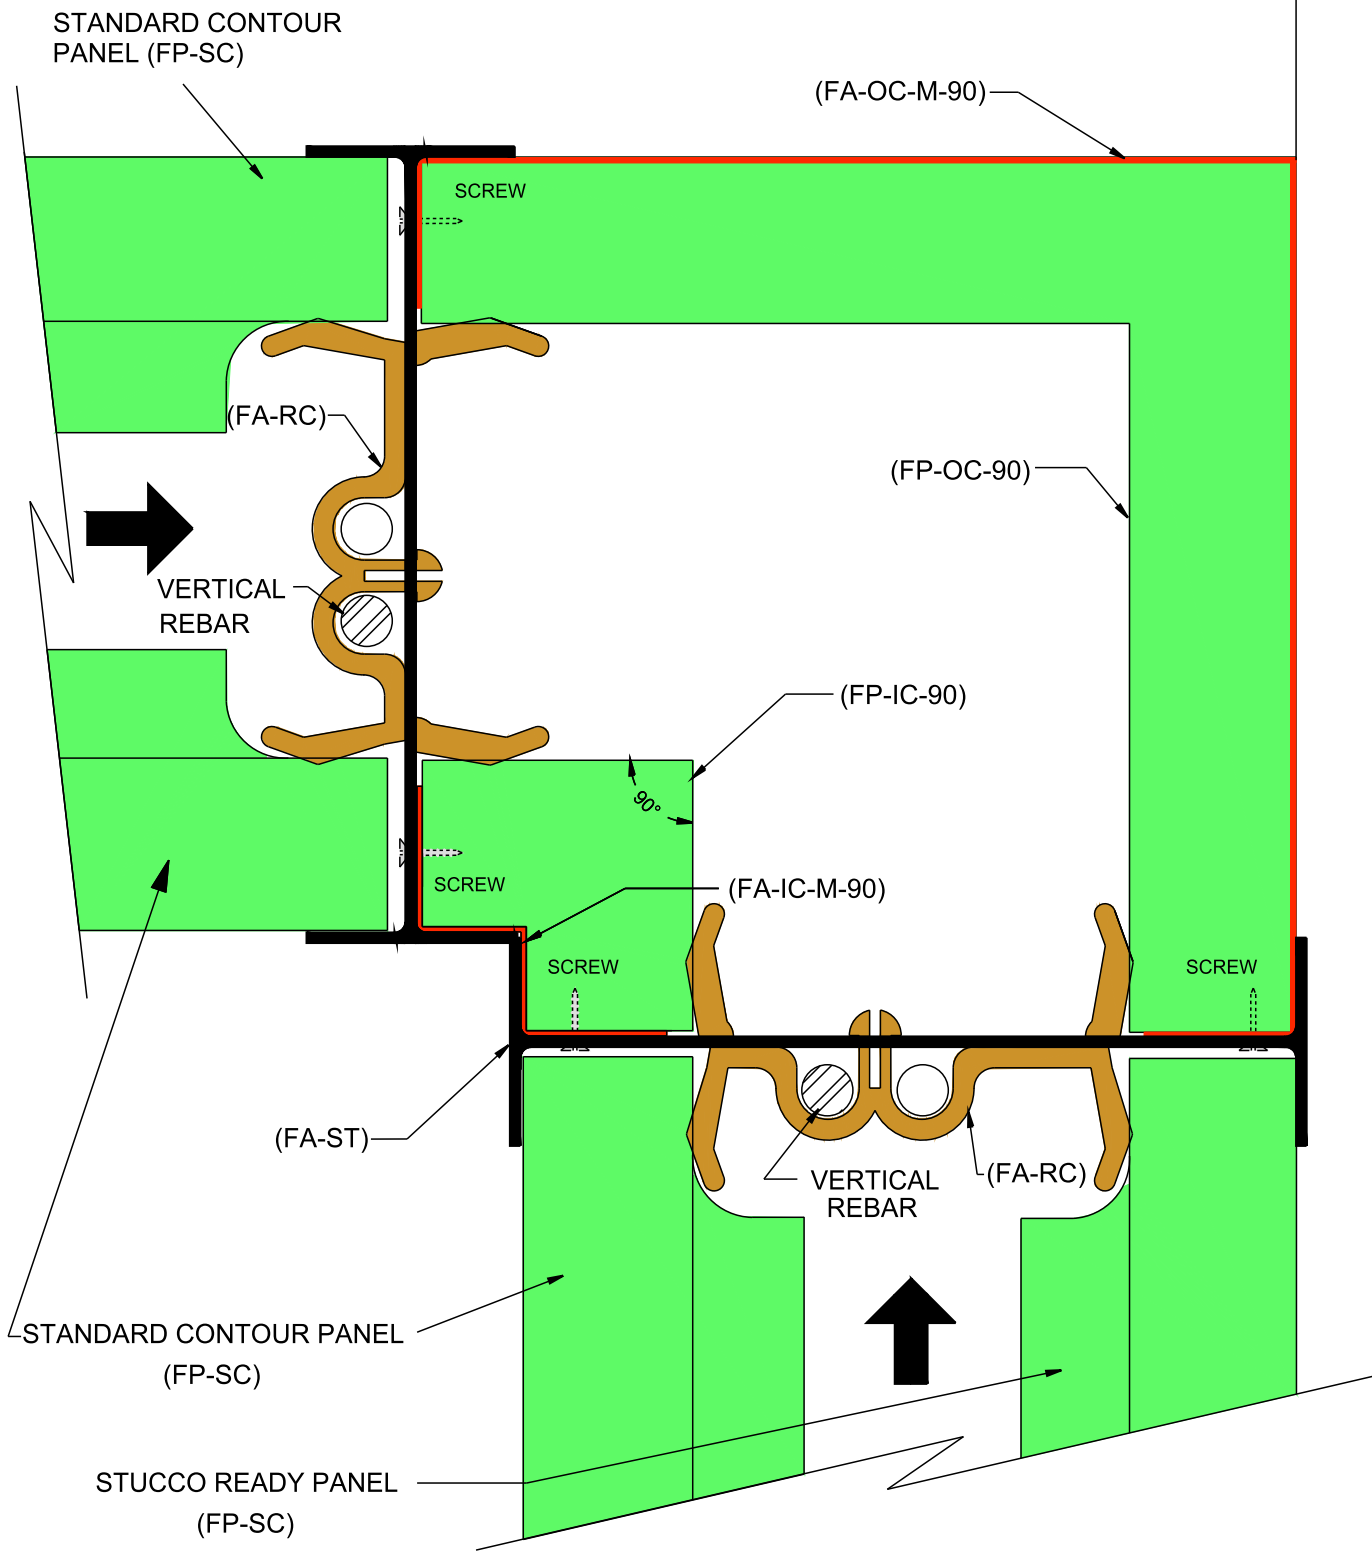

NOTE: "DRAWINGS ARE EXAMPLES ONLY. REFER TO PROJECT ENGINEERING FOR EXACT SPECIFICATIONS, SUCH AS, REBAR SIZE AND PLACEMENT LOCATIONS"




Vertical ICF Wall System
Tell: (515) 473-9255
Fax: (515) 974-4399
Toll free: 866-904-9255

All drawings and details shall be constructed in accordance with the local building code regulations, project engineering, and construction practices.

Design contained herein are protected by copyright, recipient acknowledges contents are property of Hobbs Building Systems, LLC, and shall be used only for construction purposes and not copied, used or reproduced, for any other purposes or projects without written permission from Hobbs Building Systems, LLC. all rights reserved. Hobbs Building Systems, LLC. 2009. Hobbs Building Systems, LLC reserves the right to make changes to the drawings/information shown without notice.

STANDARD CONTOUR DESIGN
90° CORNER DETAIL
- PLAN VIEW

Date: 05/08/2009	Drawn By: S.K.V.	Scale: N.T.S.
Revision #: 1	DWG #: ST-100.00	
Revision Date: 12/11/2009		

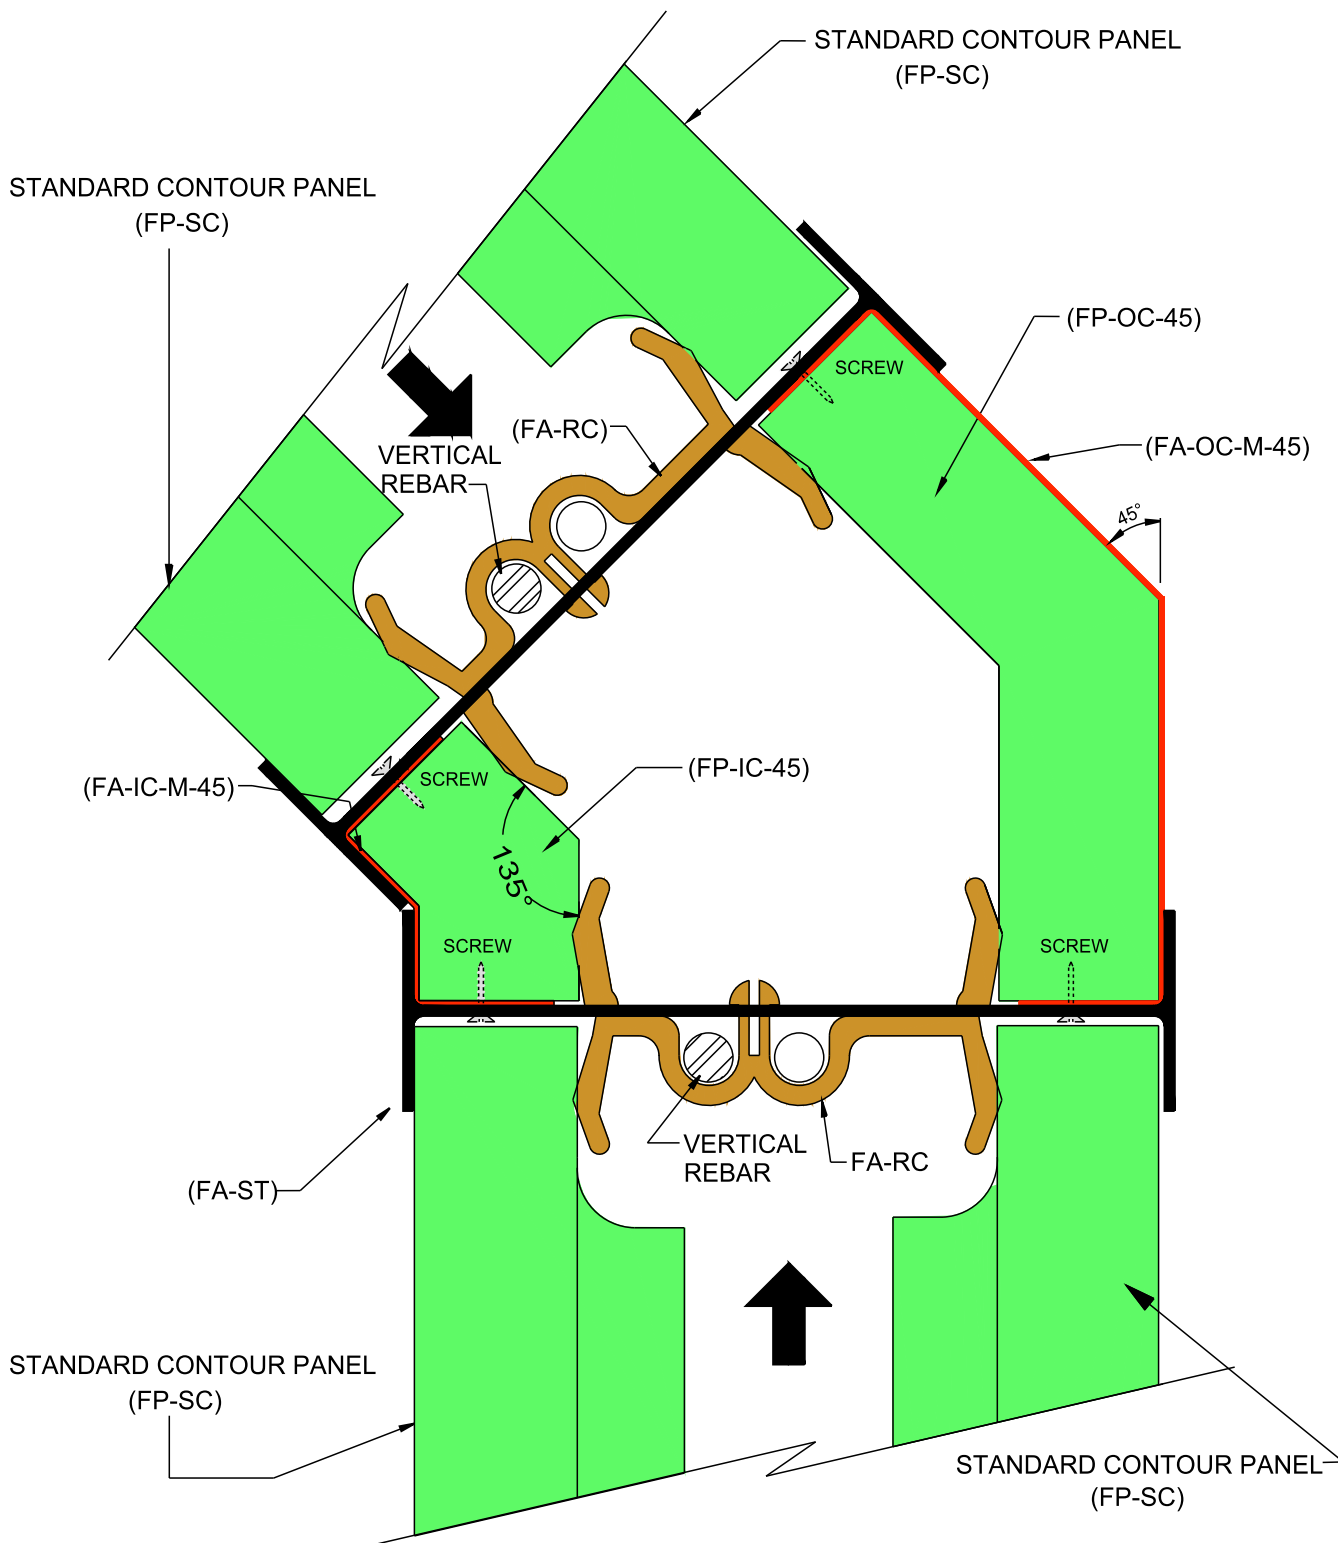

NOTE: "DRAWINGS ARE EXAMPLES ONLY. REFER TO PROJECT ENGINEERING FOR EXACT SPECIFICATIONS, SUCH AS, REBAR SIZE AND PLACEMENT LOCATIONS"



HOBBS

Vertical ICF Wall System

Tell: (515) 473-9255
Fax: (515) 974-4399
Toll free: 866-904-9255


All drawings and details shall be constructed in accordance with the local building code regulations, project engineering, and construction practices.

Design contained herein are protected by copyright, recipient acknowledges contents are property of Hobbs Building Systems, LLC., and shall be used only for construction purposes and not copied, used or reproduced, for any other purposes or projects without written permission from Hobbs Building Systems, LLC. all rights reserved. Hobbs Building Systems, LLC. 2009. Hobbs Building Systems, LLC reserves the right to make changes to the drawings/information shown without notice.

STANDARD CONTOUR DESIGN

45° CORNER DETAIL
- PLAN VIEW

Date: 05/08/2009	Drawn By: S.K.V.	Scale: N.T.S.
Revision #: 1	DWG #: ST-100.01	
Revision Date: 12/11/2009		

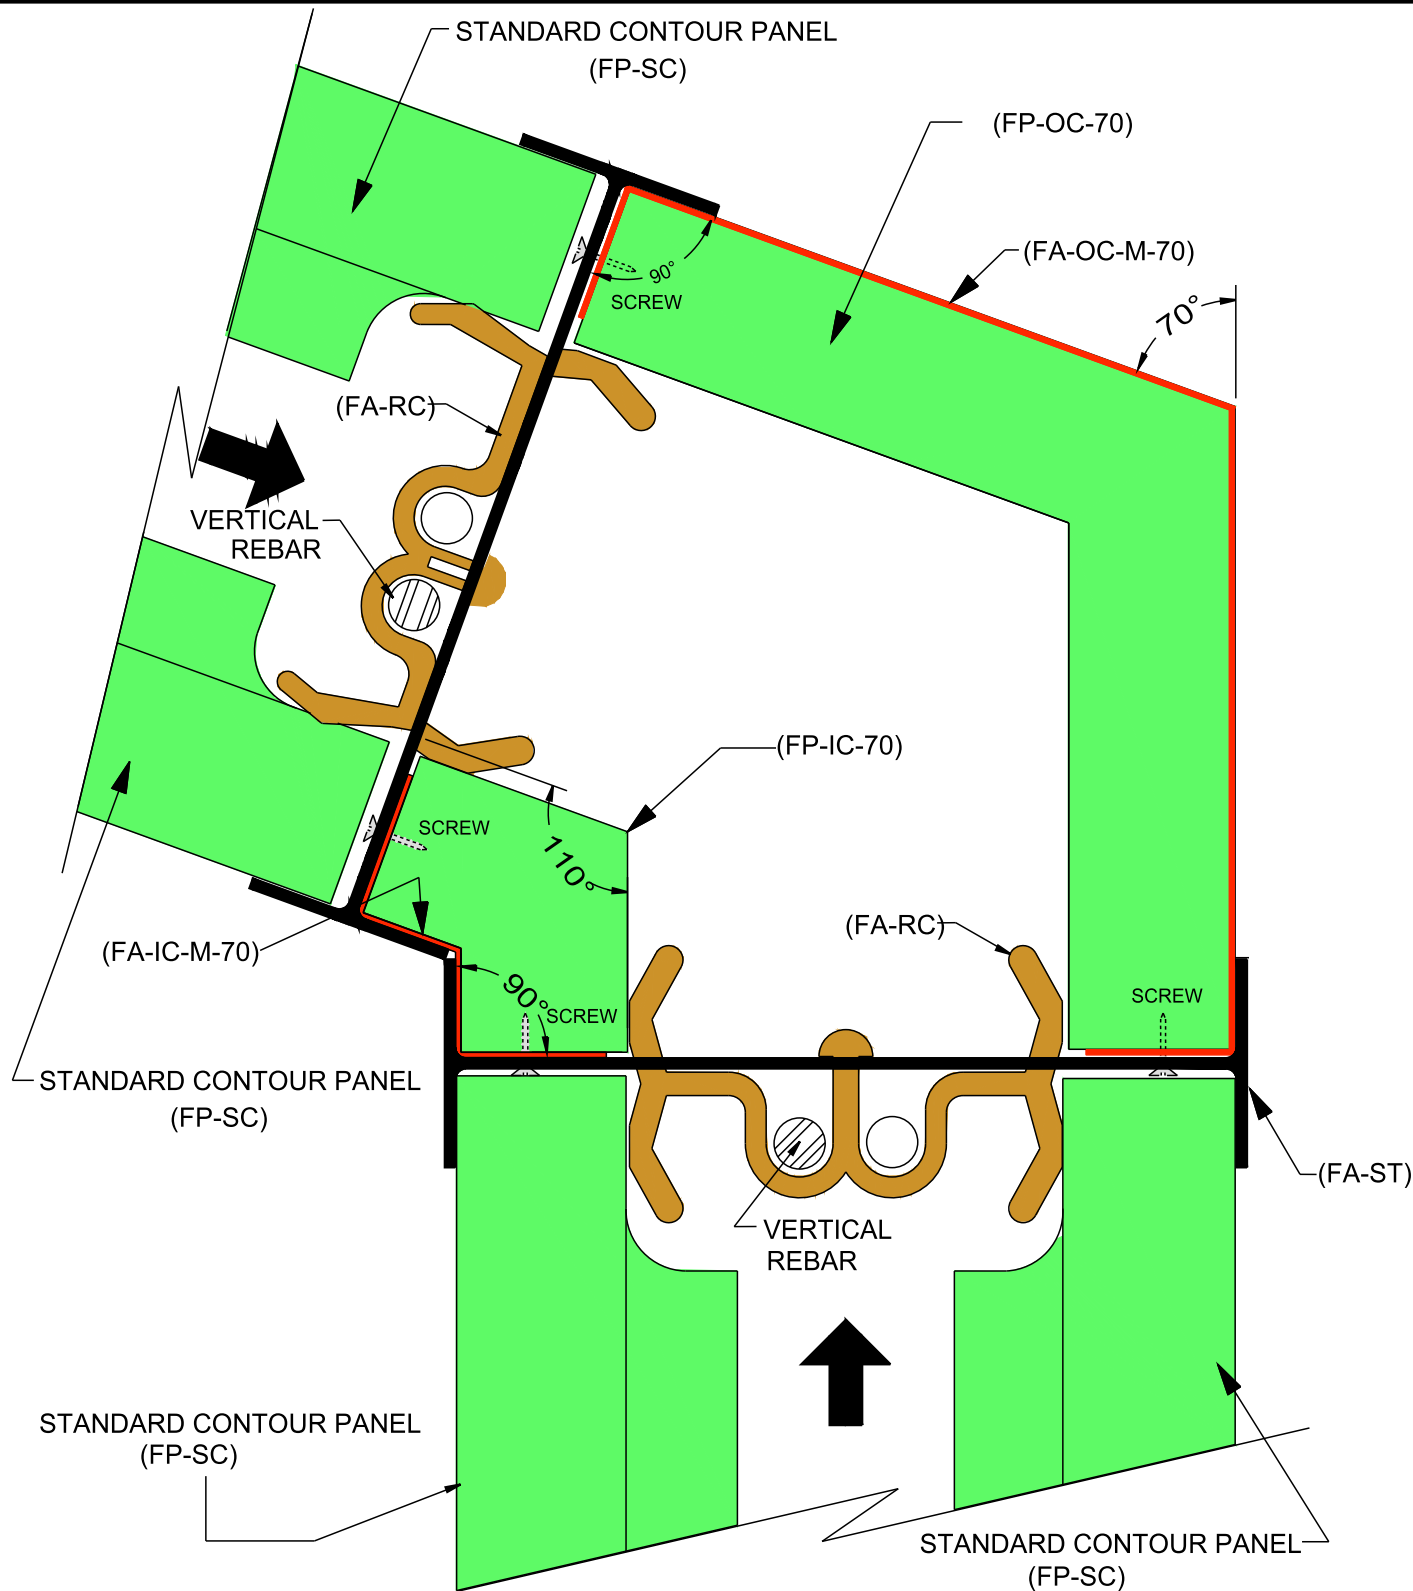

NOTE: "DRAWINGS ARE EXAMPLES ONLY. REFER TO PROJECT ENGINEERING FOR EXACT SPECIFICATIONS, SUCH AS, REBAR SIZE AND PLACEMENT LOCATIONS"



HOBBS

Vertical ICF Wall System

Tell: (515) 473-9255

Fax: (515) 974-4399

Toll free: 866-904-9255

All drawings and details shall be constructed in accordance with the local building code regulations, project engineering, and construction practices.


Design contained herein are protected by copyright, recipient acknowledges contents are property of Hobbs Building Systems, LLC., and shall be used only for construction purposes and not copied, used or reproduced, for any other purposes or projects without written permission from Hobbs Building Systems, LLC. all rights reserved. Hobbs Building Systems, LLC. 2009. Hobbs Building Systems, LLC reserves the right to make changes to the drawings/information shown without notice.

STANDARD CONTOUR DESIGN

70° CORNER DETAIL
- PLAN VIEW

Date: 05/08/2009	Drawn By: S.K.V.	Scale: N.T.S.
Revision #: 1	DWG #:	
Revision Date: 12/11/2009		

ST-100.02

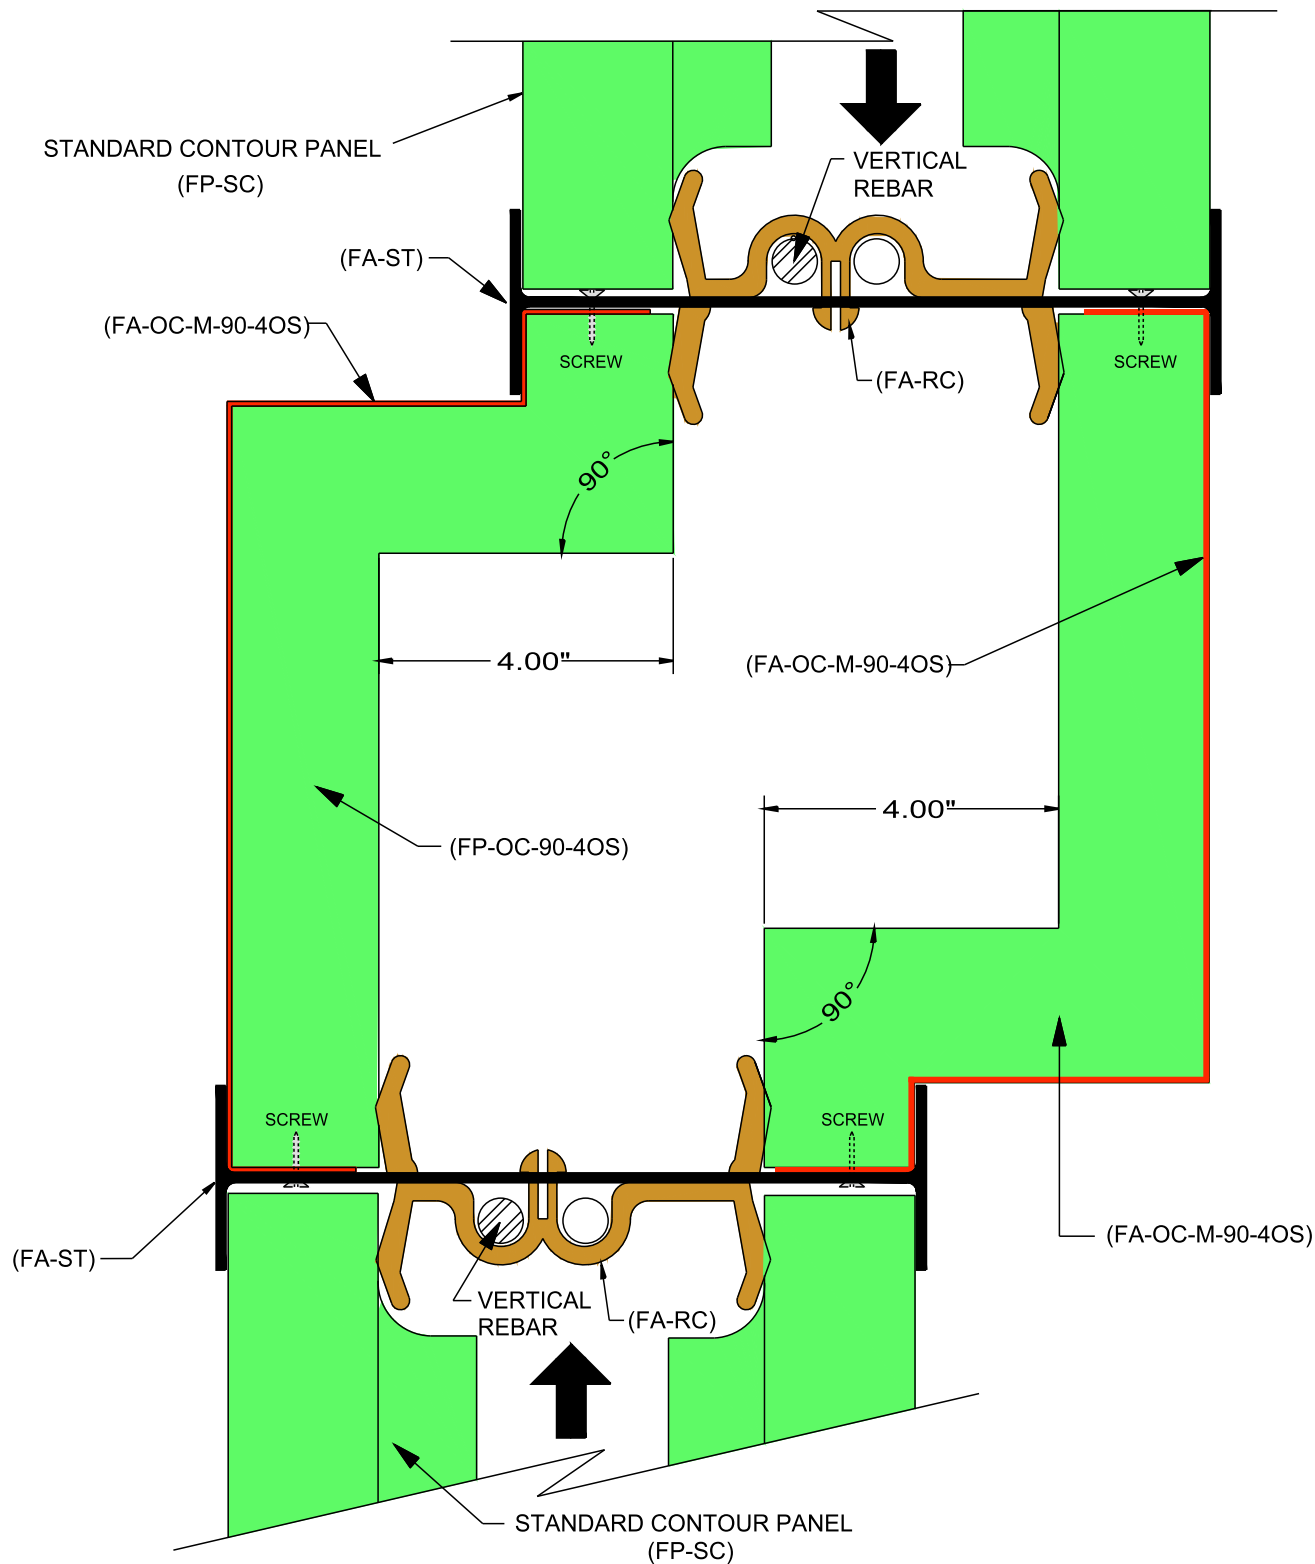

NOTE: "DRAWINGS ARE EXAMPLES ONLY. REFER TO PROJECT ENGINEERING FOR EXACT SPECIFICATIONS, SUCH AS, REBAR SIZE AND PLACEMENT LOCATIONS"



Vertical ICF Wall System

Tell: (515) 473-9255
Fax: (515) 974-4399
Toll free: 866-904-9255


All drawings and details shall be constructed in accordance with the local building code regulations, project engineering, and construction practices.

Design contained herein are protected by copyright, recipient acknowledges contents are property of Hobbs Building Systems, LLC., and shall be used only for construction purposes and not copied, used or reproduced, for any other purposes or projects without written permission from Hobbs Building Systems, LLC. all rights reserved. Hobbs Building Systems, LLC. 2009. Hobbs Building Systems, LLC reserves the right to make changes to the drawings/information shown without notice.

STANDARD CONTOUR DESIGN

4" OFFSET CORNER DETAIL - PLAN VIEW

Date: 05/08/2009	Drawn By: S.K.V.	Scale: N.T.S.
Revision #: 1	DWG #:	
Revision Date: 12/11/2009	ST-100.03	

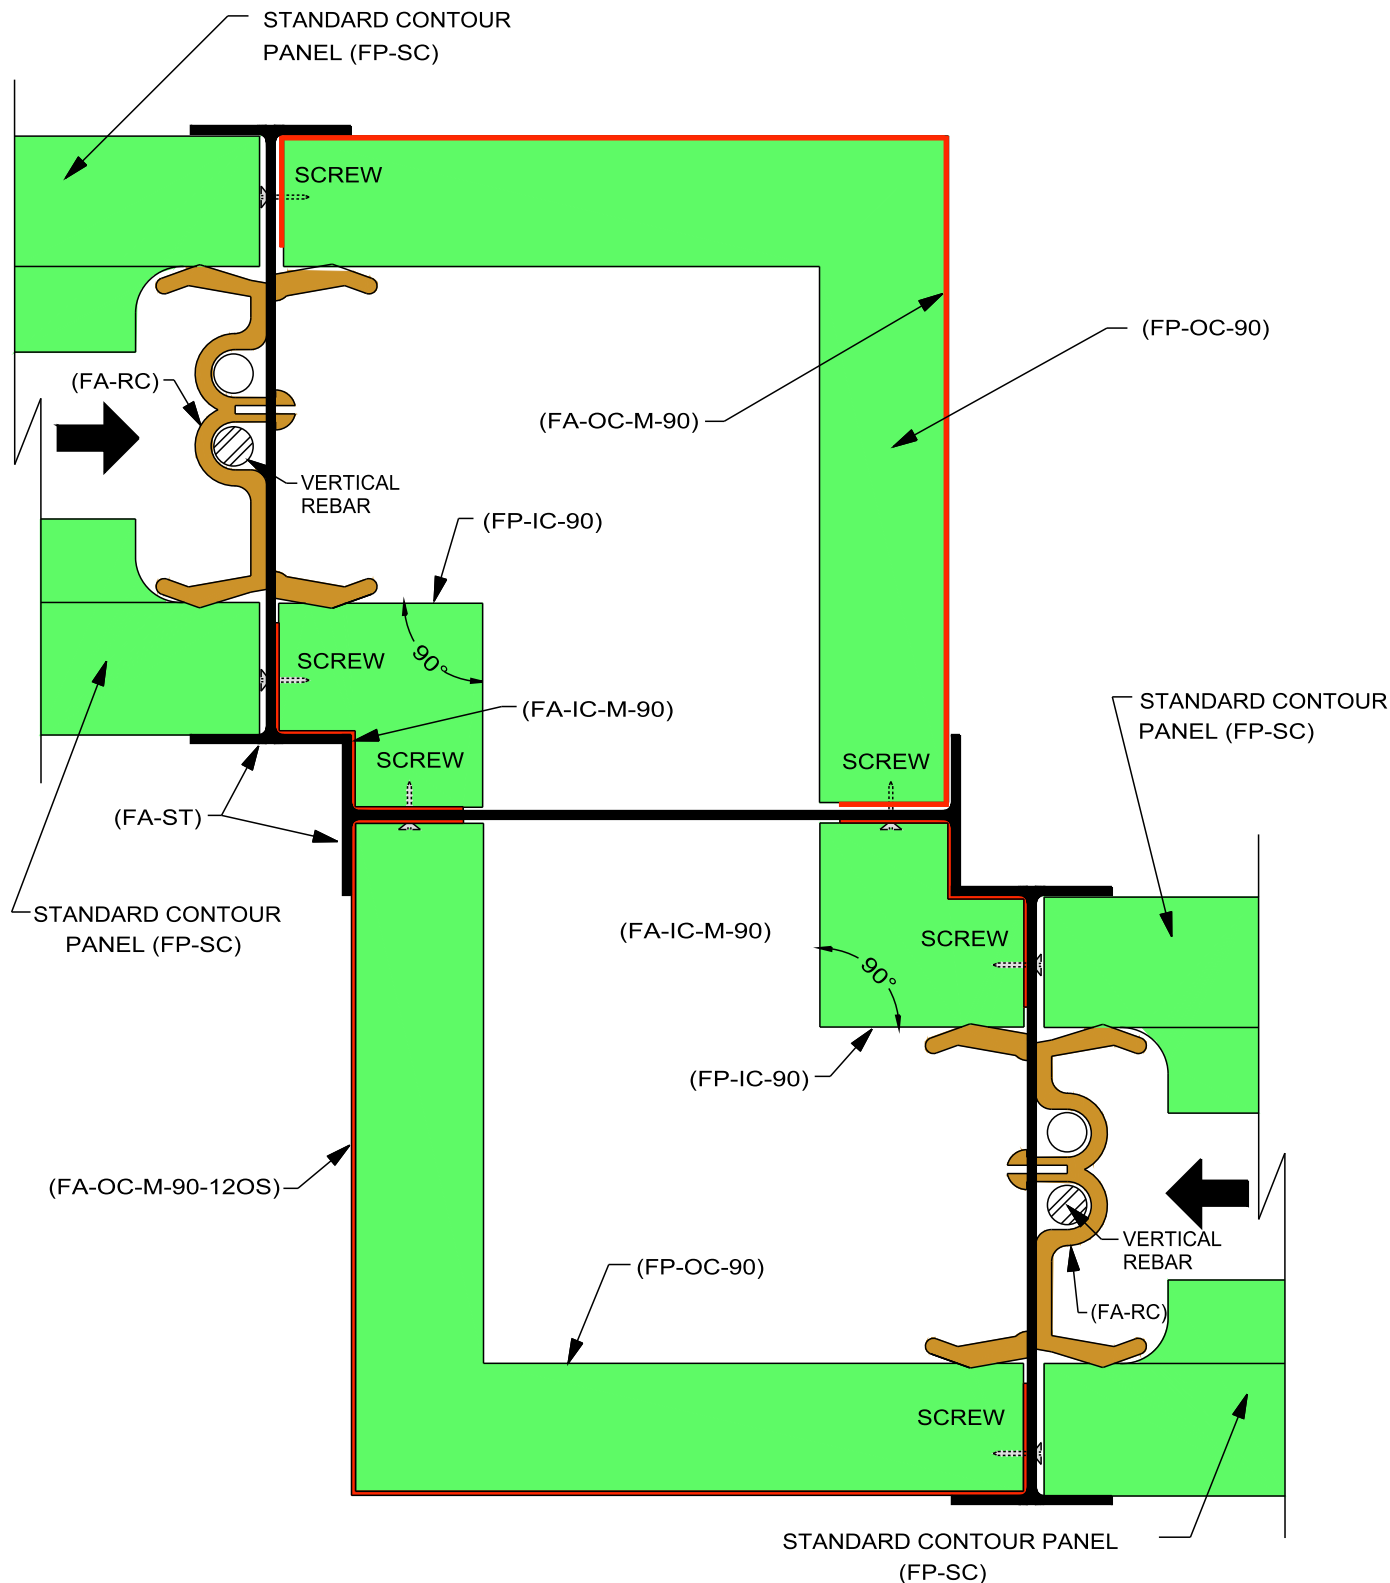

NOTE: "DRAWINGS ARE EXAMPLES ONLY. REFER TO PROJECT ENGINEERING FOR EXACT SPECIFICATIONS, SUCH AS, REBAR SIZE AND PLACEMENT LOCATIONS"



Vertical ICF Wall System

Tell: (515) 473-9255

Fax: (515) 974-4399


Toll free: 866-904-9255

All drawings and details shall be constructed in accordance with the local building code regulations, project engineering, and construction practices.

Design contained herein are protected by copyright, recipient acknowledges contents are property of Hobbs Building Systems, LLC., and shall be used only for construction purposes and not copied, used or reproduced, for any other purposes or projects without written permission from Hobbs Building Systems, LLC. all rights reserved. Hobbs Building Systems, LLC. 2009. Hobbs Building Systems, LLC reserves the right to make changes to the drawings/information shown without notice.

STANDARD CONTOUR DESIGN
12" OFFSET CORNER
DETAIL - PLAN VIEW

Date: 05/08/2009	Drawn By: S.K.V.	Scale: N.T.S.
Revision #: 1	DWG #: ST-100.04	
Revision Date: 12/11/2009		

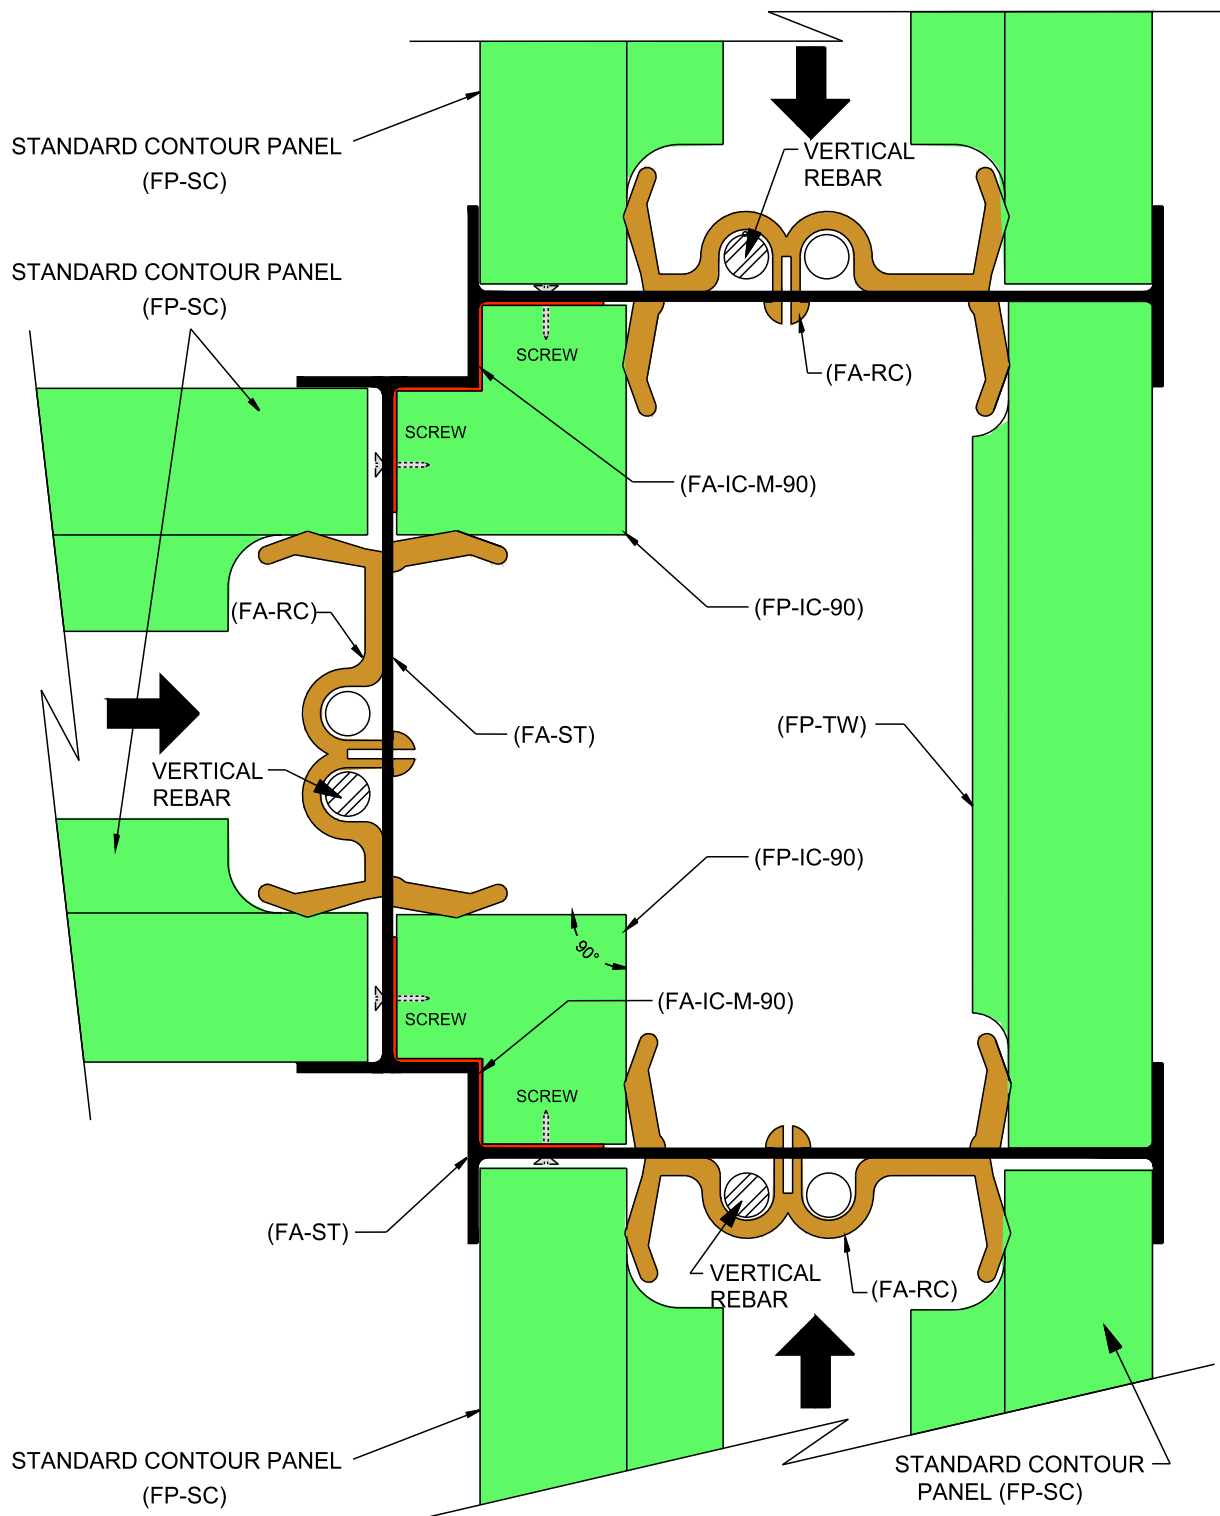

NOTE: "DRAWINGS ARE EXAMPLES ONLY. REFER TO PROJECT ENGINEERING FOR EXACT SPECIFICATIONS, SUCH AS, REBAR SIZE AND PLACEMENT LOCATIONS"



Vertical ICF Wall System

Tell: (515) 473-9255
Fax: (515) 974-4399
Toll free: 866-904-9255


All drawings and details shall be constructed in accordance with the local building code regulations, project engineering, and construction practices.

Design contained herein are protected by copyright, recipient acknowledges contents are property of Hobbs Building Systems, LLC., and shall be used only for construction purposes and not copied, used or reproduced, for any other purposes or projects without written permission from Hobbs Building Systems, LLC. all rights reserved. Hobbs Building Systems, LLC. 2009. Hobbs Building Systems, LLC reserves the right to make changes to the drawings/information shown without notice.

STANDARD CONTOUR DESIGN

TEE WALL DETAIL - PLAN VIEW

Date: 05/08/2009	Drawn By: S.K.V.	Scale: N.T.S.
Revision #: 1	DWG #:	
Revision Date: 12/11/2009	ST-100.05	

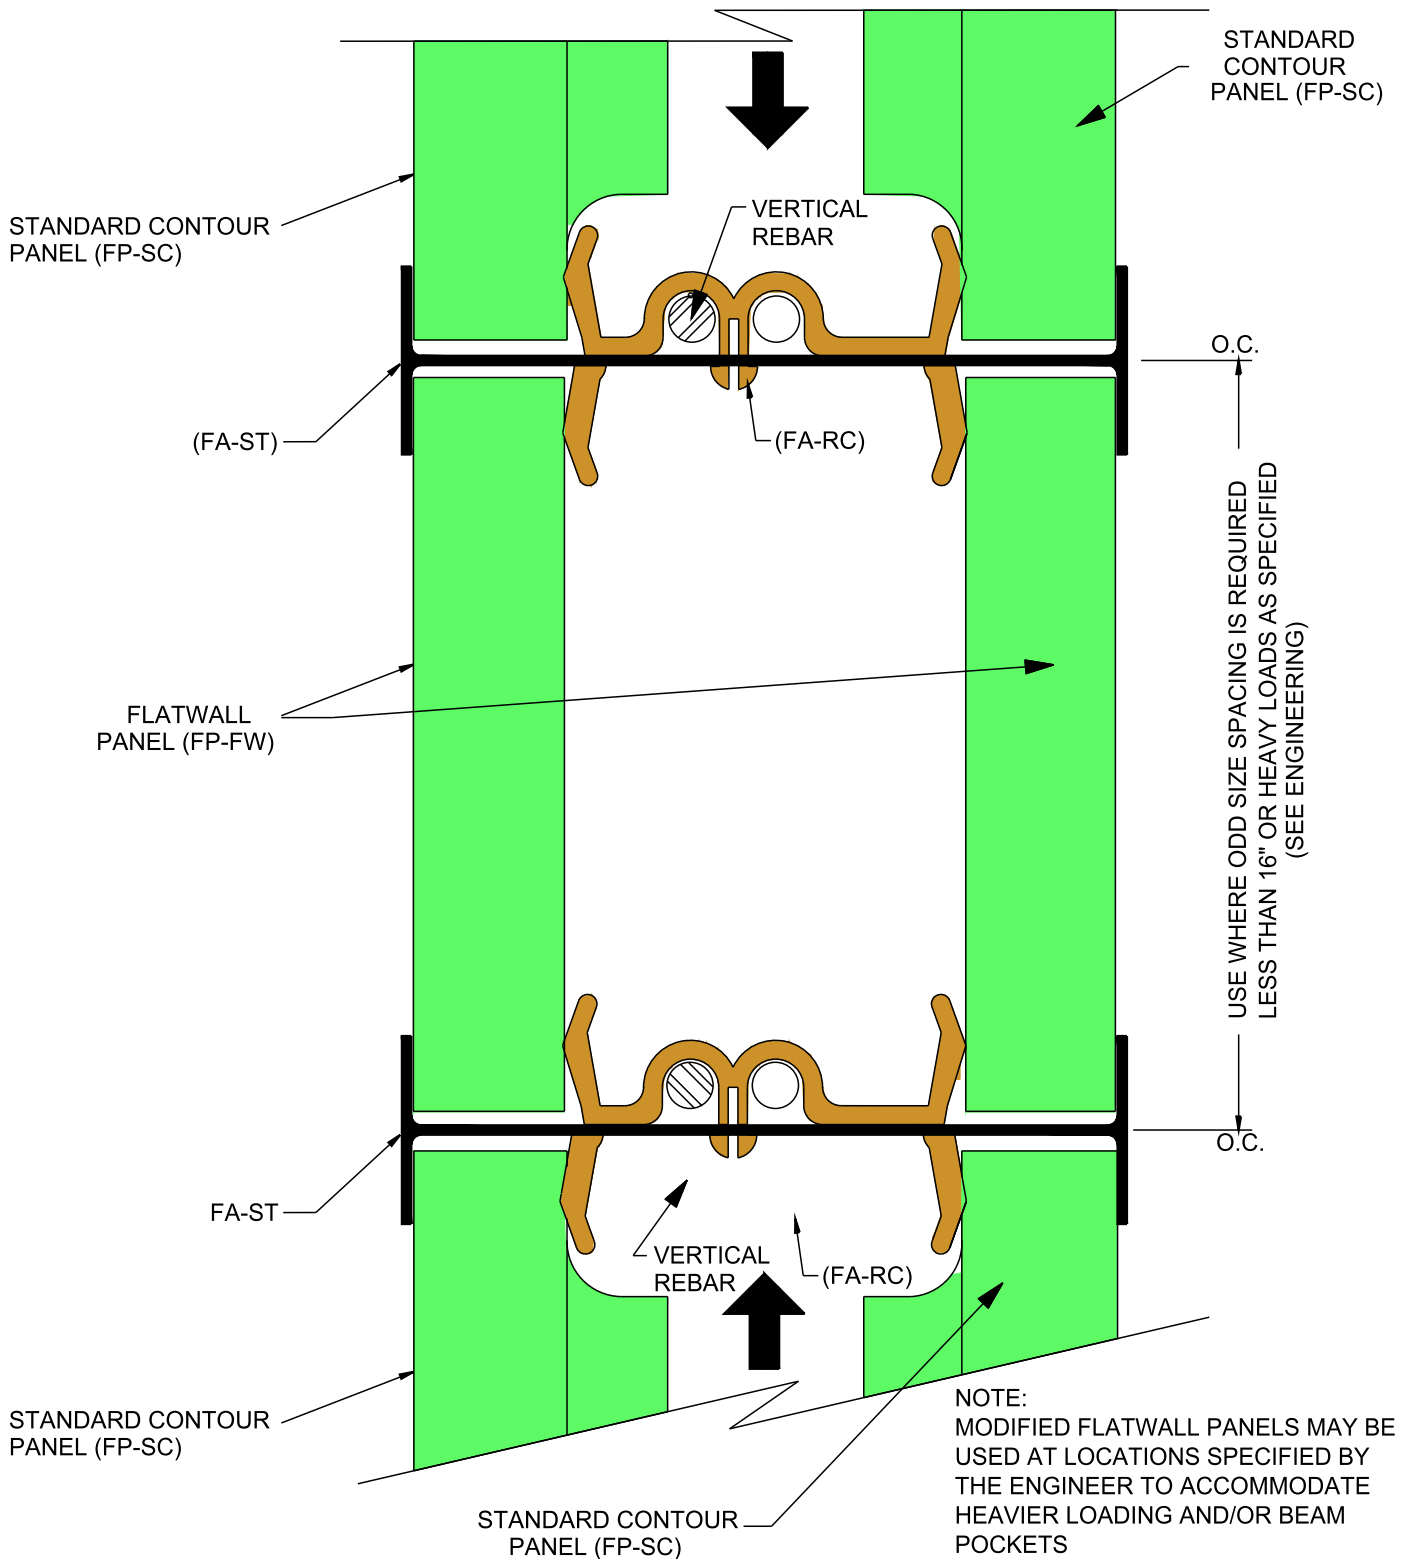

NOTE: "DRAWINGS ARE EXAMPLES ONLY. REFER TO PROJECT ENGINEERING FOR EXACT SPECIFICATIONS, SUCH AS, REBAR SIZE AND PLACEMENT LOCATIONS"



Vertical ICF Wall System

Tell: (515) 473-9255

Fax: (515) 974-4399

Toll free: 866-904-9255

All drawings and details shall be constructed in accordance with the local building code regulations, project engineering, and construction practices.


Design contained herein are protected by copyright, recipient acknowledges contents are property of Hobbs Building Systems, LLC., and shall be used only for construction purposes and not copied, used or reproduced, for any other purposes or projects without written permission from Hobbs Building Systems, LLC. all rights reserved. Hobbs Building Systems, LLC. 2009. Hobbs Building Systems, LLC reserves the right to make changes to the drawings/information shown without notice.

STANDARD CONTOUR DESIGN

FLATWALL WALL DETAIL - PLAN VIEW

Date: 05/08/2009	Drawn By: S.K.V.	Scale: N.T.S.
Revision #: 2	DWG #:	
Revision Date: 02/10/2010		

ST-100.06

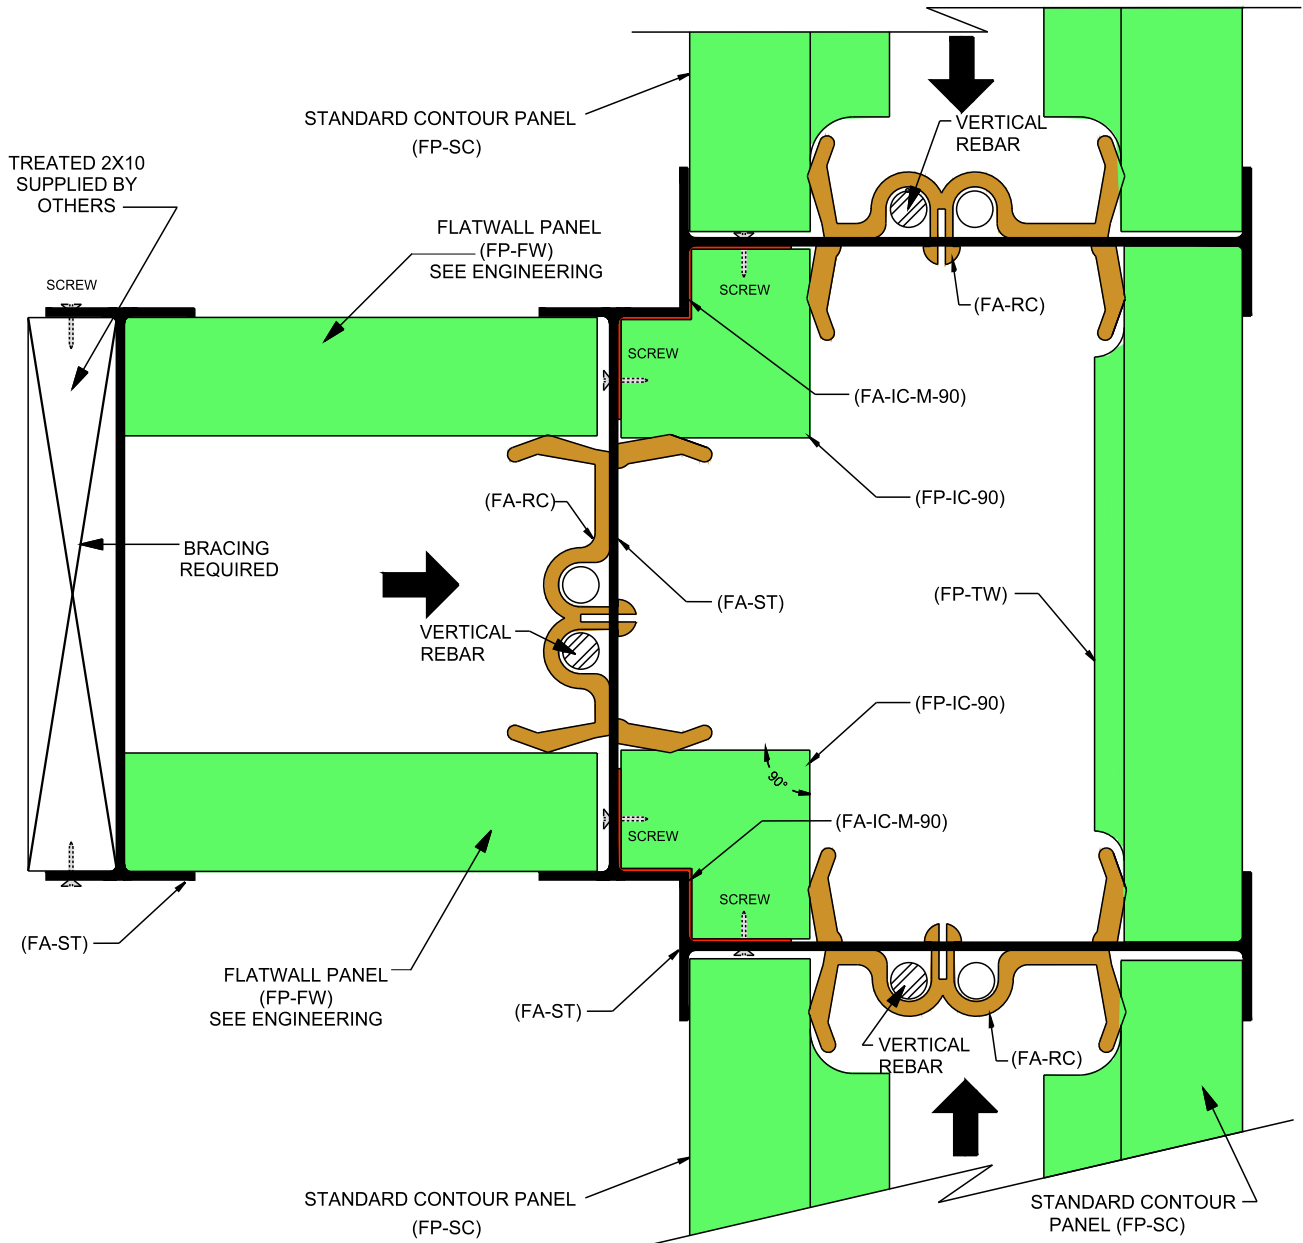

NOTE: "DRAWINGS ARE EXAMPLES ONLY. REFER TO PROJECT ENGINEERING FOR EXACT SPECIFICATIONS, SUCH AS, REBAR SIZE AND PLACEMENT LOCATIONS"



Vertical ICF Wall System

Tell: (515) 473-9255

Fax: (515) 974-4399


Toll free: 866-904-9255

All drawings and details shall be constructed in accordance with the local building code regulations, project engineering, and construction practices.

Design contained herein are protected by copyright, recipient acknowledges contents are property of Hobbs Building Systems, LLC., and shall be used only for construction purposes and not copied, used or reproduced, for any other purposes or projects without written permission from Hobbs Building Systems, LLC. all rights reserved. Hobbs Building Systems, LLC. 2009, Hobbs Building Systems, LLC reserves the right to make changes to the drawings/information shown without notice.

STANDARD CONTOUR DESIGN
FULL HEIGHT
INTERIOR PILASTER
- PLAN VIEW

Date: 05/08/2009	Drawn By: S.K.V.	Scale: N.T.S.
Revision #: 1	DWG #:	
Revision Date: 02/19/2010	ST-100.07	

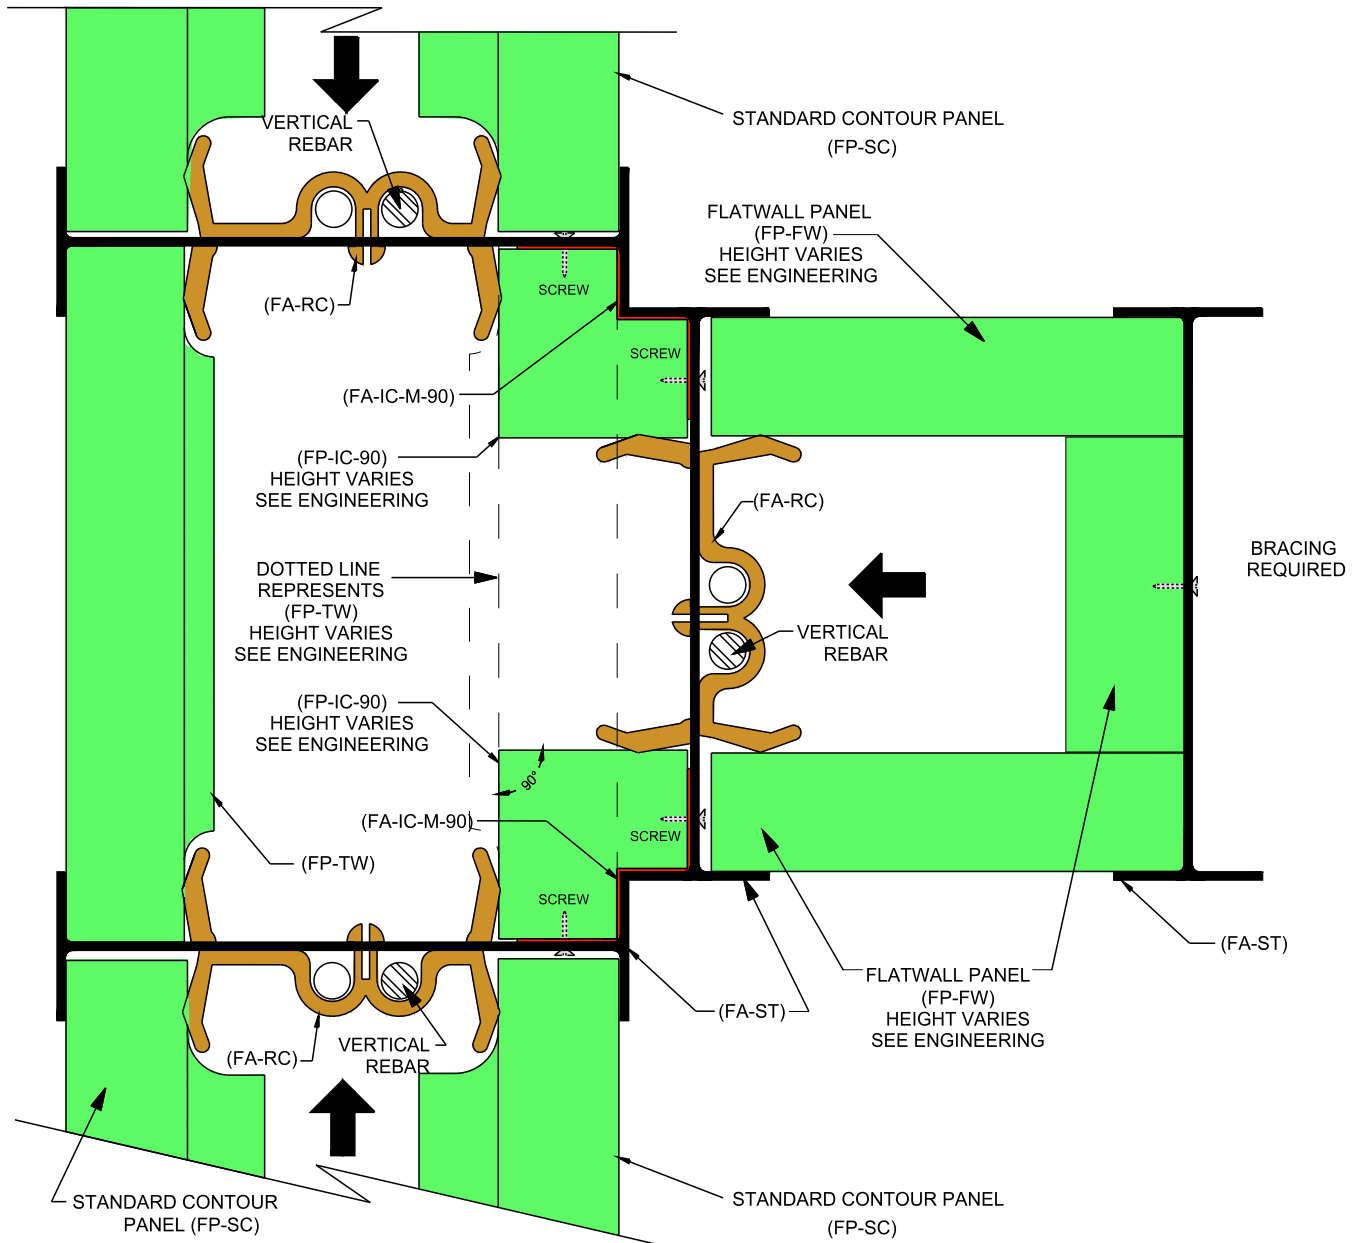

NOTE: "DRAWINGS ARE EXAMPLES ONLY. REFER TO PROJECT ENGINEERING FOR EXACT SPECIFICATIONS, SUCH AS, REBAR SIZE AND PLACEMENT LOCATIONS"



Vertical ICF Wall System

Tell: (515) 473-9255

Fax: (515) 974-4399

Toll free: 866-904-9255

All drawings and details shall be constructed in accordance with the local building code regulations, project engineering, and construction practices.

Design contained herein are protected by copyright, recipient acknowledges contents are property of Hobbs Building Systems, LLC., and shall be used only for construction purposes and not copied, used or reproduced, for any other purposes or projects without written permission from Hobbs Building Systems, LLC. 2009, Hobbs Building Systems, LLC reserves the right to make changes to the drawings/information shown without notice.

STANDARD CONTOUR DESIGN

EXTERIOR BUTTRUSS - PLAN VIEW

Date: 05/08/2009	Drawn By: S.K.V.	Scale: N.T.S.
Revision #: 1	DWG #:	
Revision Date: 02/19/2010		

ST-100.08